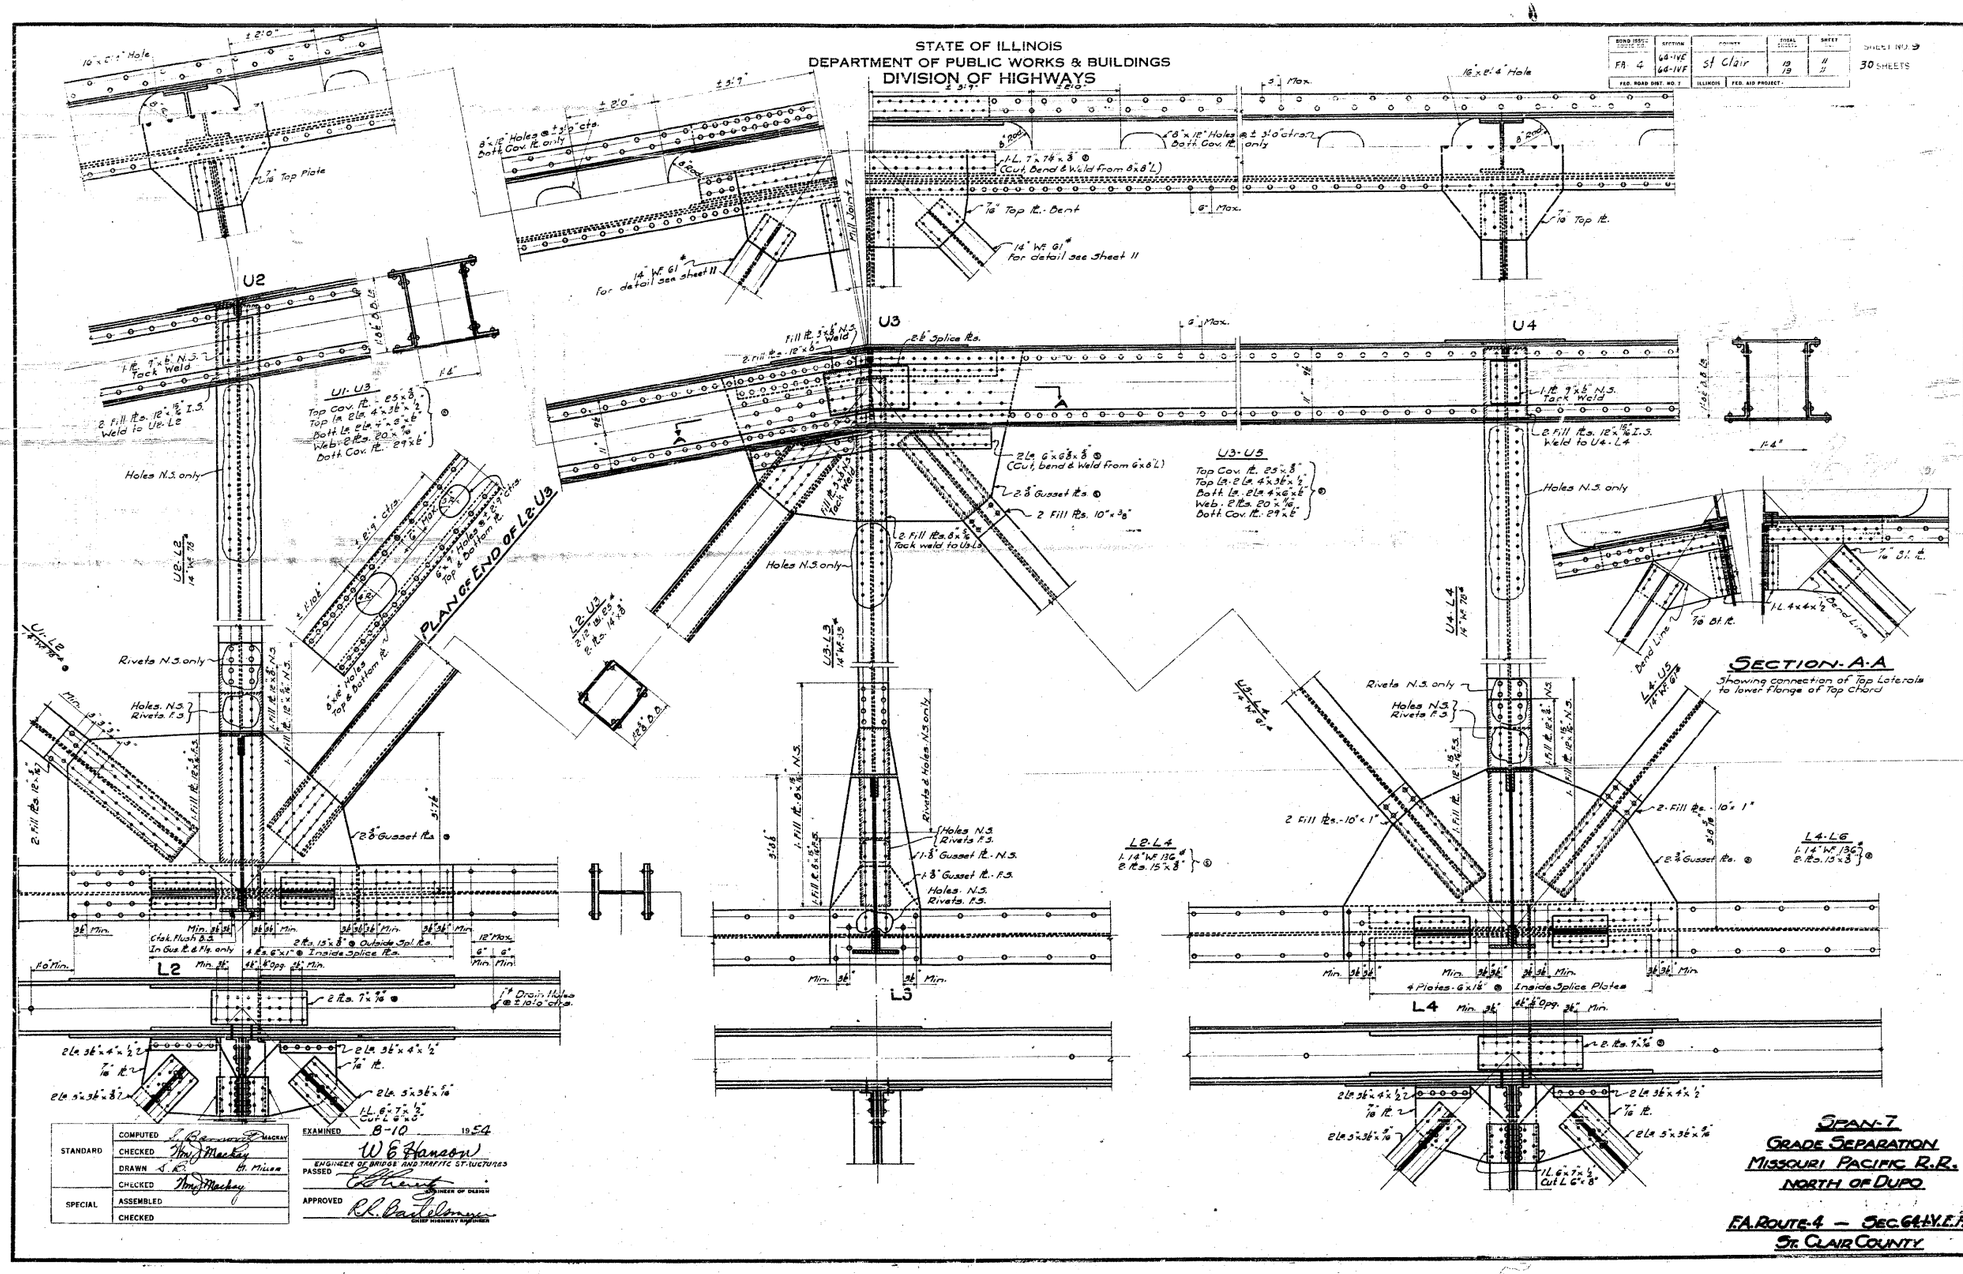

FOR INFORMATION ONLY

Coombe-Bloxdorf P.C.
-CIVIL ENGINEERS-
-STRUCTURAL ENGINEERS-
-LAND SURVEYORS-
Design Firm License No. 184-002703

FILE NAME = ...\109-D876882-exist-bridge-plans-09.dgn	USER NAME = CFC...	DESIGNED -	REVISED -	STATE OF ILLINOIS DEPARTMENT OF TRANSPORTATION	SN 082-0030 PLANS (ORIGINAL PLANS)
		DRAWN -	REVISED -		
	PLOT SCALE = 40.000000 ' / IN.	CHECKED -	REVISED -		
CB JOB NO 09021	PLOT DATE = 8/5/2010	DATE - / /	REVISED -		SCALE: SHEET NO. OF SHEETS STA. TO STA.

F.A.P. RTE.	SECTION	COUNTY	TOTAL SHEETS	SHEET NO.
312	64-1VBR	ST. CLAIR	259	109
		CONTRACT NO. 76882		
		ILLINOIS FED. AID PROJECT		