STATE OF ILLINOIS
DEPARTMENT OF PUBLIC WORKS & BUILDINGS
DIVISION OF HIGHWAYS

BLDG ISSUE ROUTE NO.	SECTION	COUNTY	TOTAL SHEETS	SHEET NO.
4	64-1VBR 64-2VBR 64-3VBR 64-4VBR	St Clair	36 259 " "	12 13 14 15
FED. ROAD DIST. NO. 7	ILLINOIS	FED. AID PROJECT		

SHEET NO 12
30 SHEETS

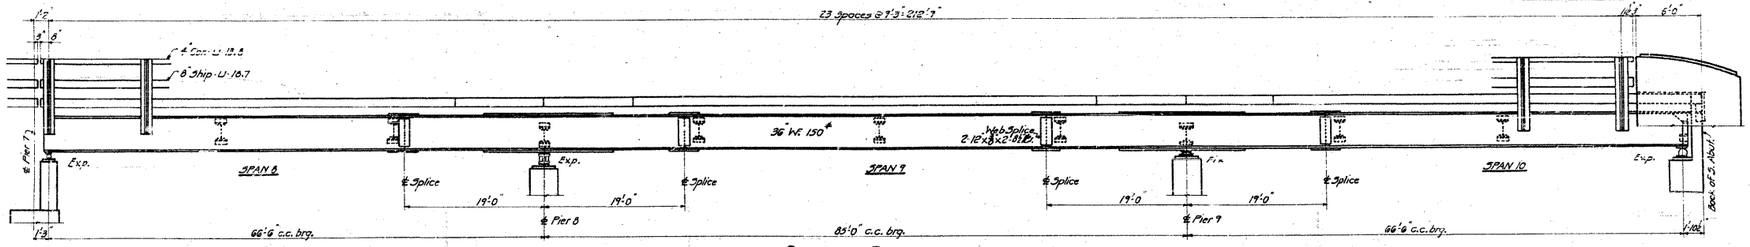

OUTSIDE ELEVATION

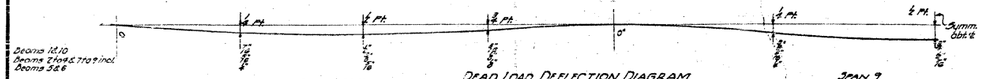

DEAD LOAD DEFLECTION DIAGRAM

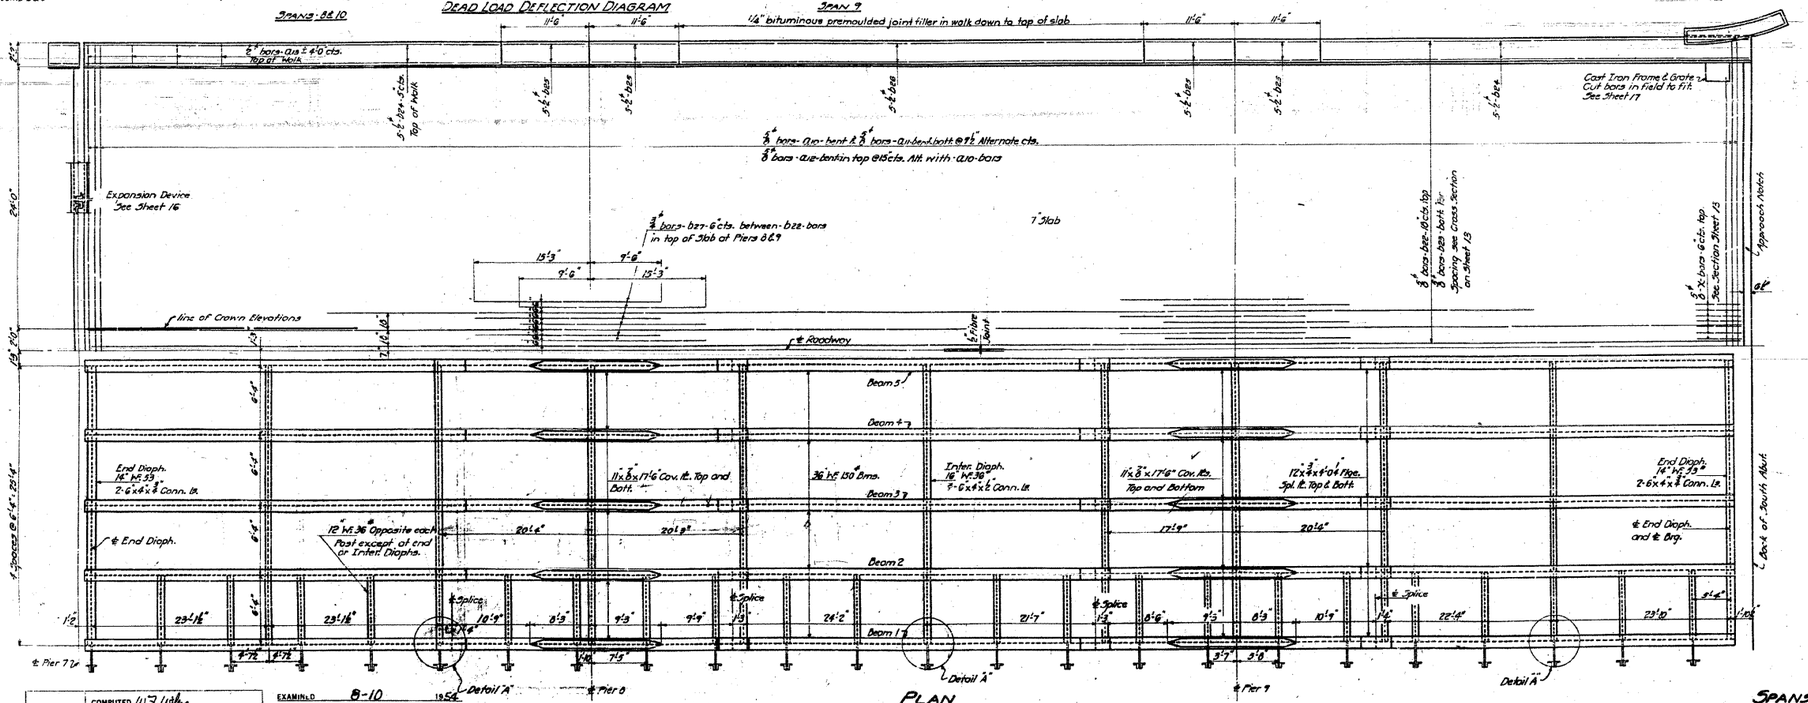

PLAN

Note
For details of bars @ 10-@ 12 and X- see Sheet 17
For Bill of Material see Sheet 17
For detail 'A' see Sheet 14

STANDARD	COMPUTED	W.T. Wiley	
	CHECKED	W.N. Bommer	
	DRAWN	W.T.W.	M. Miller
	CHECKED	W.W.S.	
SPECIAL	ASSEMBLED		
	CHECKED		

EXAMINED 8-10 1954
W.B. Hanson
ENGINEER OF BRIDGE AND TRAFFIC STRUCTURES
PASSED
ENGINEER OF DESIGN
APPROVED R.R. Bartlemay
CHIEF HIGHWAY ENGINEER

SPANS 8-9-10
GRADE SEPARATION
MISSOURI PACIFIC R.R.
NORTH OF DUPO
F.A. ROUTE 4 - SEC. 64-1VBDEE
ST. CLAIR COUNTY

FOR INFORMATION ONLY

Coombe-Bloxdorf P.C.
-CIVIL ENGINEERS-
-STRUCTURAL ENGINEERS-
-LAND SURVEYORS-
Design Firm License No. 184-002703

FILE NAME =	USER NAME = CFC...	DESIGNED -	REVISED -
...\112-0876882-exist-bridge-plans-12.dgn		DRAWN -	REVISED -
	PLOT SCALE = 40.000000 ' / IN.	CHECKED -	REVISED -
CB JOB NO 09021	PLOT DATE = 8/5/2010	DATE - / /	REVISED -

STATE OF ILLINOIS
DEPARTMENT OF TRANSPORTATION

SN 082-0030 PLANS
(ORIGINAL PLANS)

SCALE: | SHEET NO. OF SHEETS | STA. | TO STA.

F.A.P. RTE.	SECTION	COUNTY	TOTAL SHEETS	SHEET NO.
312	64-1VBR	ST. CLAIR	259	112
		CONTRACT NO. 76882		
	ILLINOIS FED. AID PROJECT			