STATE OF ILLINOIS
DEPARTMENT OF TRANSPORTATION

ROUTE NO	SECTION	COUNTY	TOTAL SHEETS	SHEET NO.
F.A.P. 312	64-1VBR	ST. CLAIR	23	6A
FED. ROAD DIST. NO. 1	ILLINOIS	FED. AID PROJECT		

SHEET NO. 12 OF 13 SHEETS

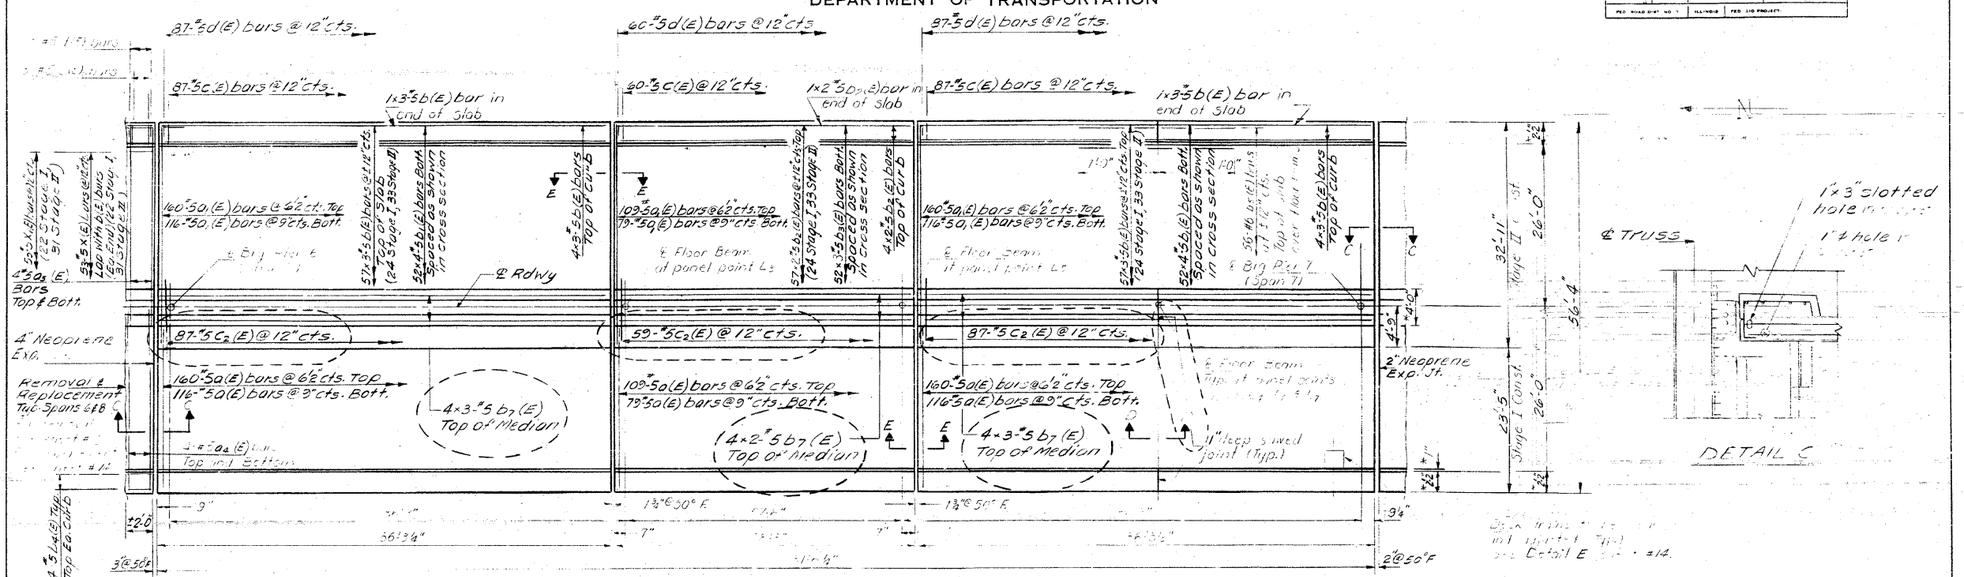

DESIGNED	
CHECKED	
DRAWN	LH
CHECKED	

Feb 4, 1981
EXAMINED — ENGINEER OF BRIDGE DESIGN
PASSED
APPROVED — ENGINEER OF BRIDGES AND STRUCTURES
DIRECTOR OF HIGHWAYS

SUPERSTRUCTURE
SPAN 7
F.A. RTE. 14 SEC. 64-1VBI
ST. CLAIR COUNTY
STA. 281+07.13

FOR INFORMATION ONLY

Coombe-Bloxdorf P.C.
-CIVIL ENGINEERS-
-STRUCTURAL ENGINEERS-
-LAND SURVEYORS-
Design Firm License No. 184-002703

FILE NAME =	USER NAME = CFC...	DESIGNED -	REVISED -
...\150-D876882-exist-bridge-repair-plans-20.dgn		DRAWN -	REVISED -
	PLOT SCALE = 40.000000 ' / IN.	CHECKED -	REVISED -
CB JOB NO 09021	PLOT DATE = 8/5/2010	DATE - / /	REVISED -

STATE OF ILLINOIS
DEPARTMENT OF TRANSPORTATION

SN 082-0030 PLANS
(REHABILITATION PLANS)

SCALE:	SHEET NO. OF SHEETS	STA.	TO STA.

F.A.P. RTE.	SECTION	COUNTY	TOTAL SHEETS	SHEET NO.
312	64-1VBR	ST. CLAIR	259	150
		CONTRACT NO. 76882		
	ILLINOIS	FED. AID PROJECT		