GUARDRAIL LOCATION #15

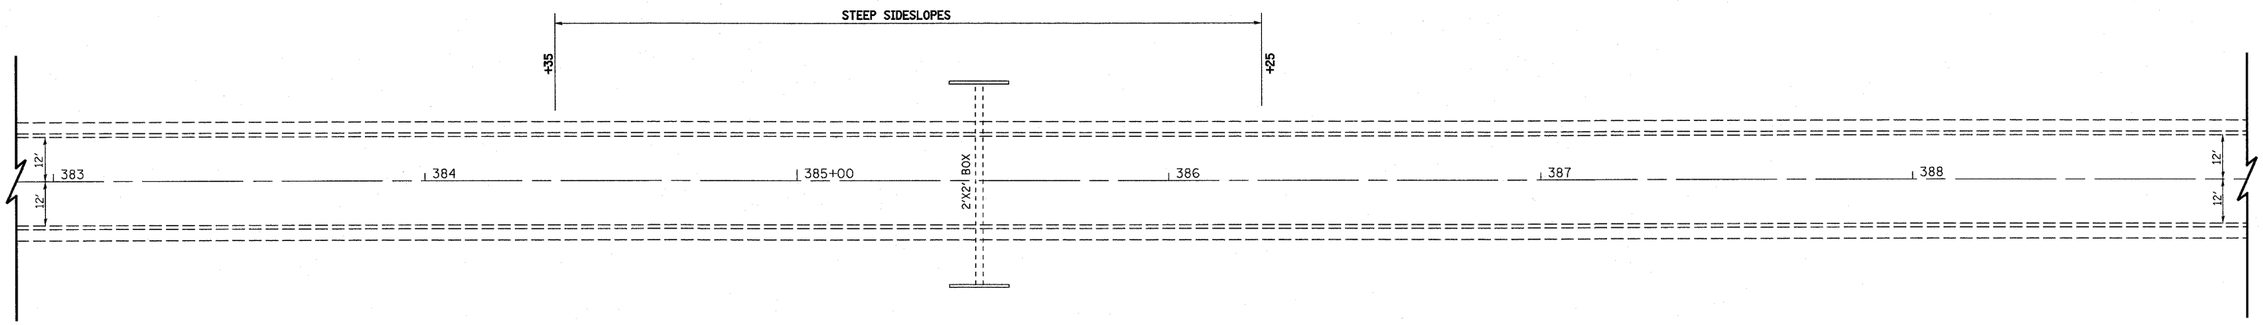

EXISTING CONDITION

PROPOSED CONDITION

FILE NAME = S:\Projects\409-0028-9HY IL 4 Lebanon 3F\dgn\CADD Sheets\D876E29-sht-details guardrail.dgn	USER NAME = paul	DESIGNED - ESW	REVISED -	STATE OF ILLINOIS DEPARTMENT OF TRANSPORTATION	GUARDRAIL DETAILS			F.A.P RTE.	SECTION	COUNTY	TOTAL SHEETS / SHEET NO.
		DRAWN - PDB	REVISED -					314	(110, 111)RS-4	MADISON & ST CLAIR	58 / 38
	PLOT SCALE = 40.0000 ' / IN.	CHECKED - BRM	REVISED -							CONTRACT NO. 76E29	
	PLOT DATE = 2/7/2011	DATE - 11-10-10	REVISED -		SCALE: 1"=20'	SHEET NO. 15 OF 18 SHEETS	STA. TO STA.	FED. ROAD DIST. NO.	ILLINOIS	FED. AID PROJECT	