GUTTER LOCATION #4

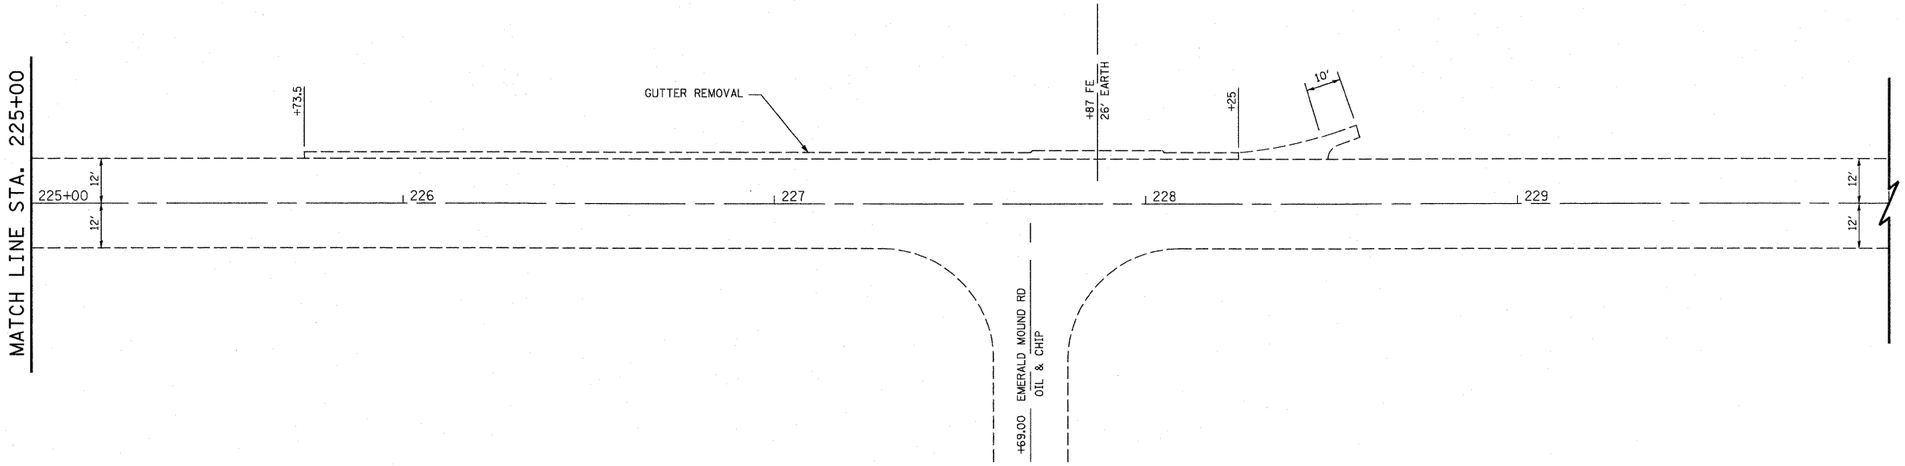

EXISTING CONDITION

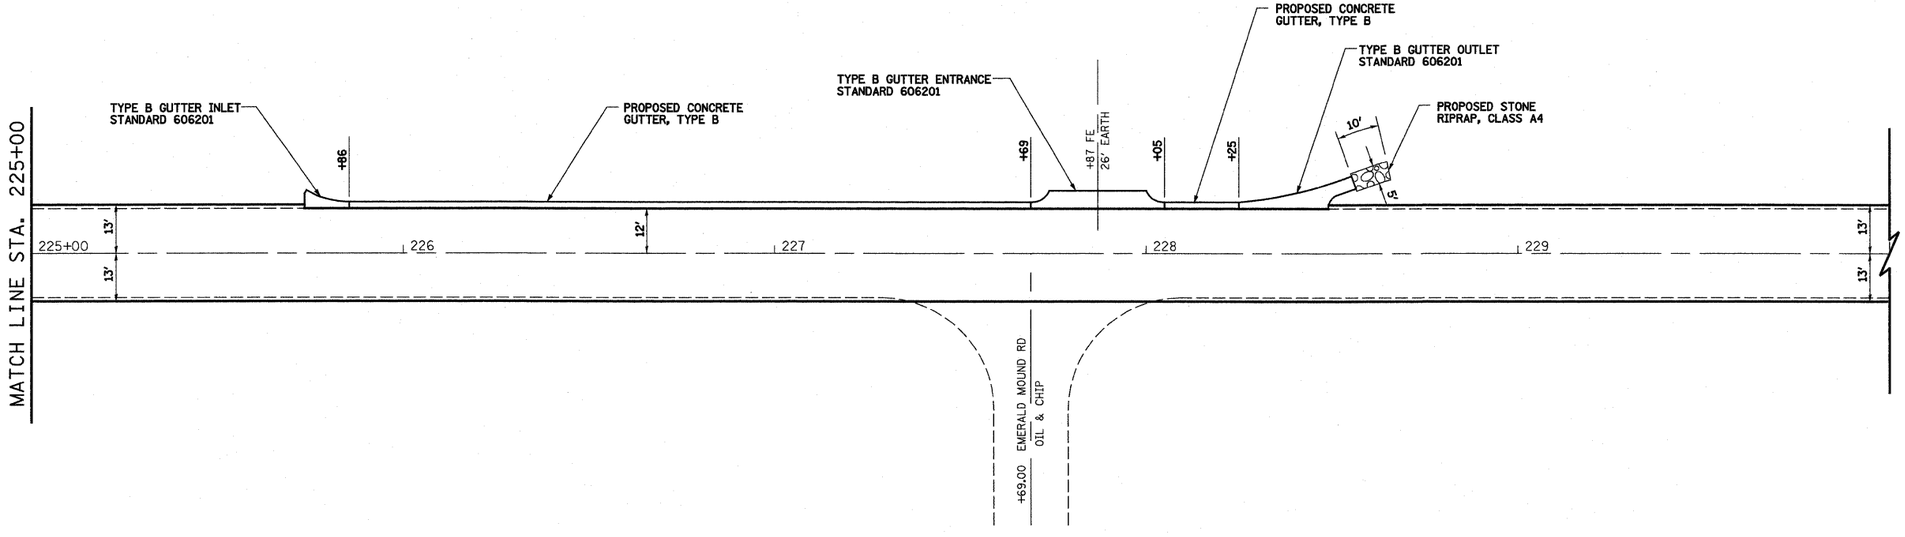

PROPOSED CONDITION

FILE NAME = S:\Projects\409-0028-SHY IL 4 Lebanon 3P\dgn\CADD Sheets\0876E29-sht-details gutter.dgn	USER NAME = betsy	DESIGNED - ESW	REVISED - 3-22-11	STATE OF ILLINOIS DEPARTMENT OF TRANSPORTATION	GUTTER DETAILS			F.A.P. RTE.	SECTION	COUNTY	TOTAL SHEETS / SHEET NO.
		DRAWN - WJS	REVISED -					314	(110, 111)RS-4	MADISON & ST. CLAIR	58 / 45
	PLOT SCALE = 40.0000 ' / IN.	CHECKED - BRM	REVISED -							CONTRACT NO. 76E29	
	PLOT DATE = 3/24/2011	DATE - 11-11-10	REVISED -		SCALE: 1"=20'	SHEET NO. 4 OF 9 SHEETS	STA. TO STA.	FED. ROAD DIST. NO.	ILLINOIS	FED. AID PROJECT	