BENCHMARK: T.B.M.
CUT SQUARE ON CONC. HEADWALL
STA. 499+88.39, 95.7' RT.
EL. 200.00

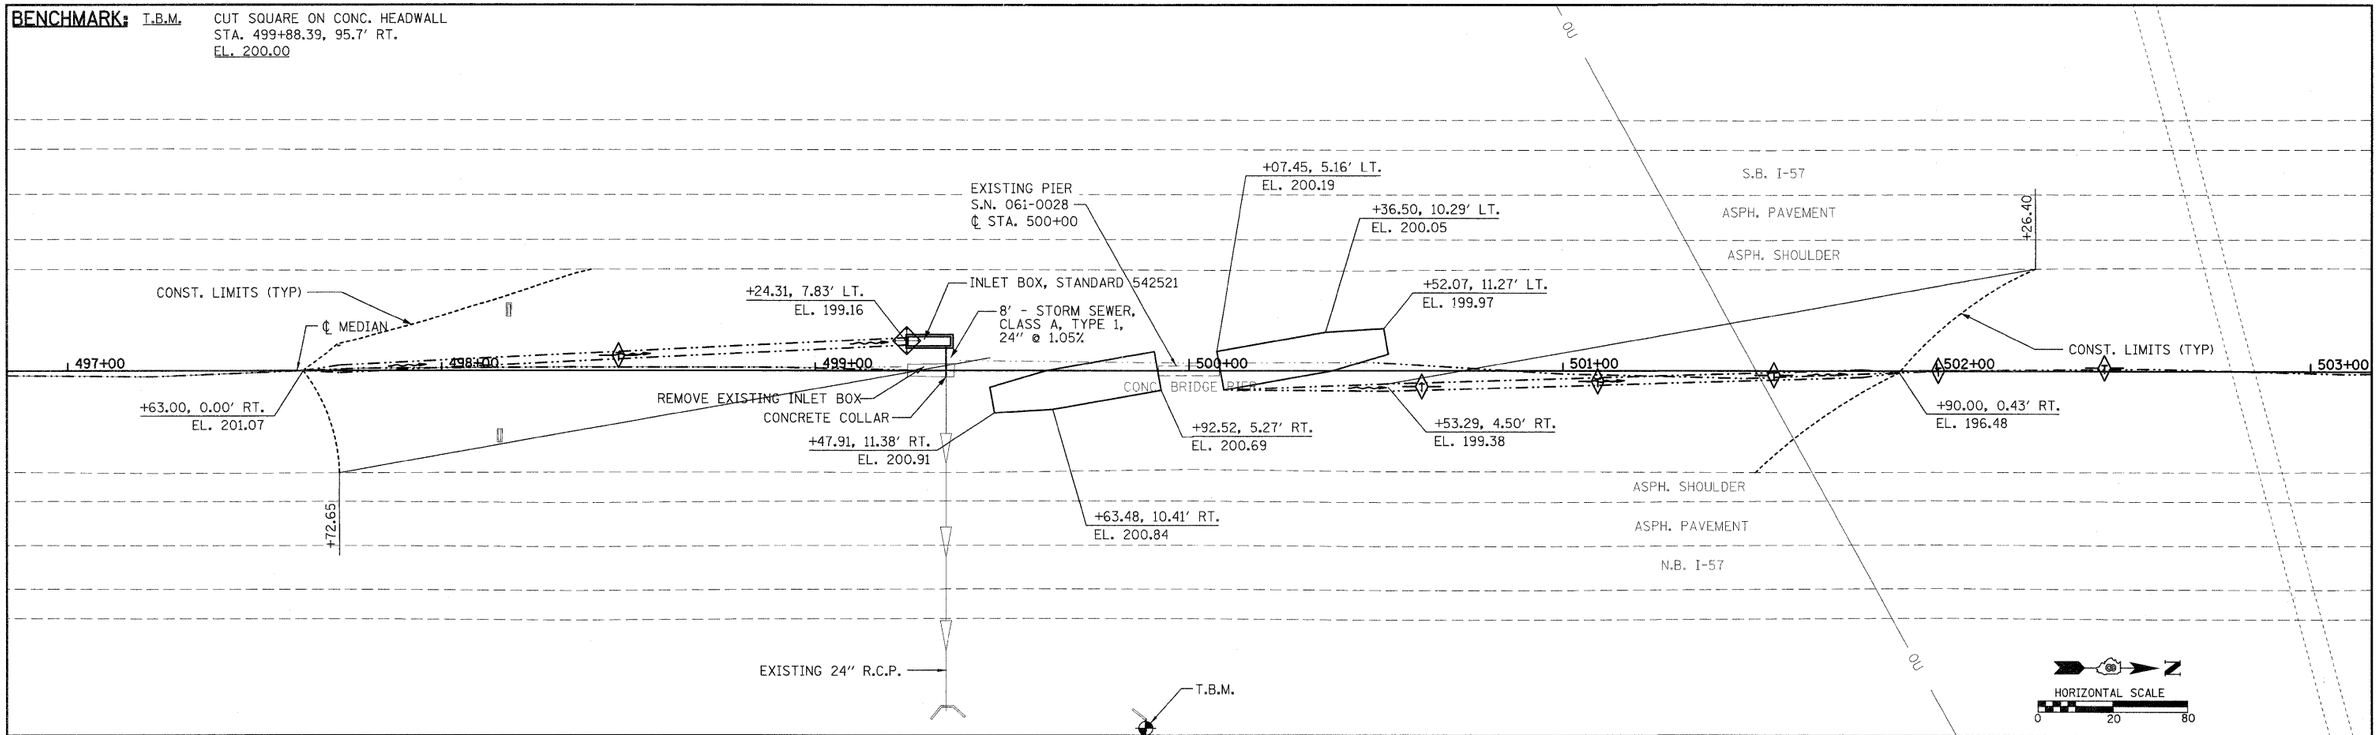

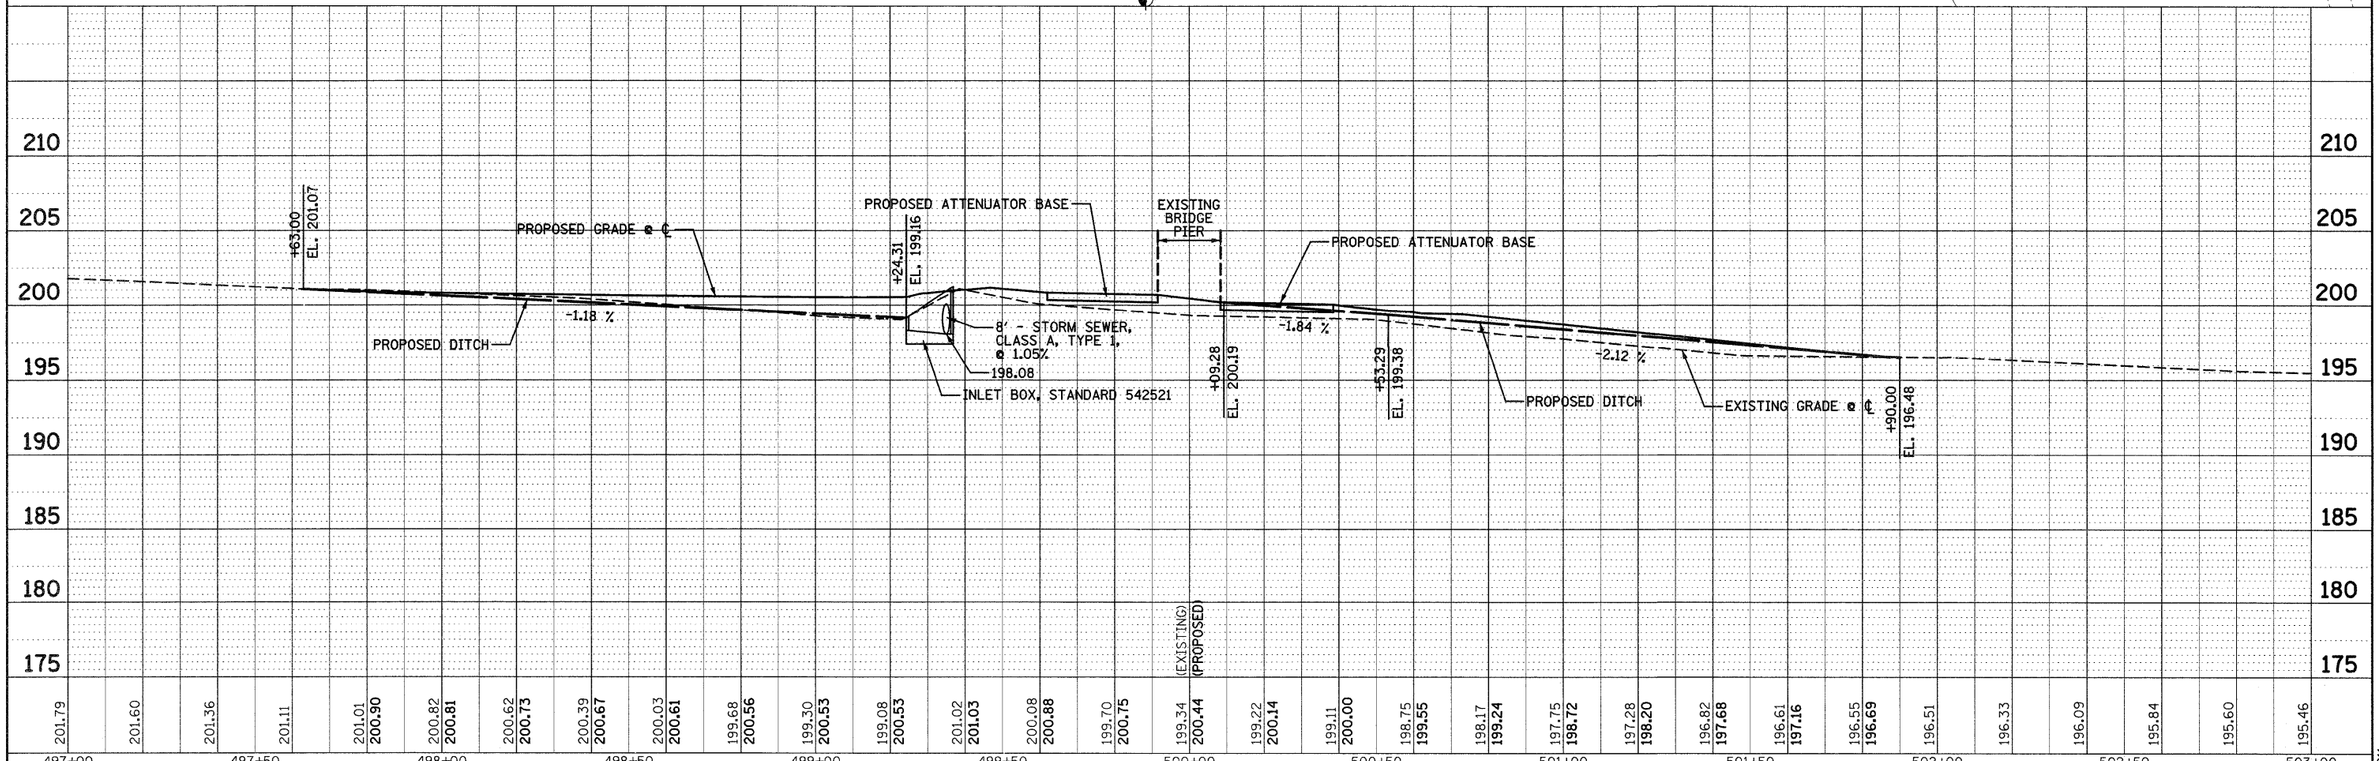

PLAN — SURVEYED / PLOTTED / DRAWN / CHECKED / R.P. OF WAY CHECKED / CADD FILE NAME / NOTE BOOK / NO. / BY / DATE

PROFILE — SURVEYED / PLOTTED / DRAWN / CHECKED / B.M. NOTED / STRUCTURE NO(TAYNS OR)HD / NOTE BOOK / NO. / BY / DATE

FILE NAME = c:\pw_work\pwidot\keplarcl\d0263834\D876E30-sht-plnprf-061I028-16.dgn	USER NAME = keplarcl	DESIGNED - KMM	REVISED -
		DRAWN - KHL	REVISED -
	PLOT SCALE = 20.0000 ' / IN.	CHECKED - BGH	REVISED -
	PLOT DATE = 3/16/2011	DATE -	REVISED -

STATE OF ILLINOIS
DEPARTMENT OF TRANSPORTATION

PLAN & PROFILE ⚠1 REVISED SHEET 4/12/11

SCALE: _____ | SHEET NO. 1 OF 1 SHEETS | STA. 497+00 TO STA. 503+00

F.A.I. RTE.	SECTION	COUNTY	TOTAL SHEETS	SHEET NO.
57	61-(1,2,3,4,5,6)-I	MARION	86	16
	S.N. 061-0028	CONTRACT NO. 76E30		
FED. ROAD DIST. NO. _	ILLINOIS	FED. AID PROJECT		

HMG NO. 6513.011

HENRY, MEISENHEIMER & GENDE, INC. LAKE RD., P.O. BOX 70 CARLYLE, ILL. 62231 (618) 594-3711 WWW.HMGENGINEERS.COM