BENCHMARK: T.B.M. CUT SQUARE ON BRIDGE PIER
STA. 299+89.91, 73.7' LT.
EL. 200.00

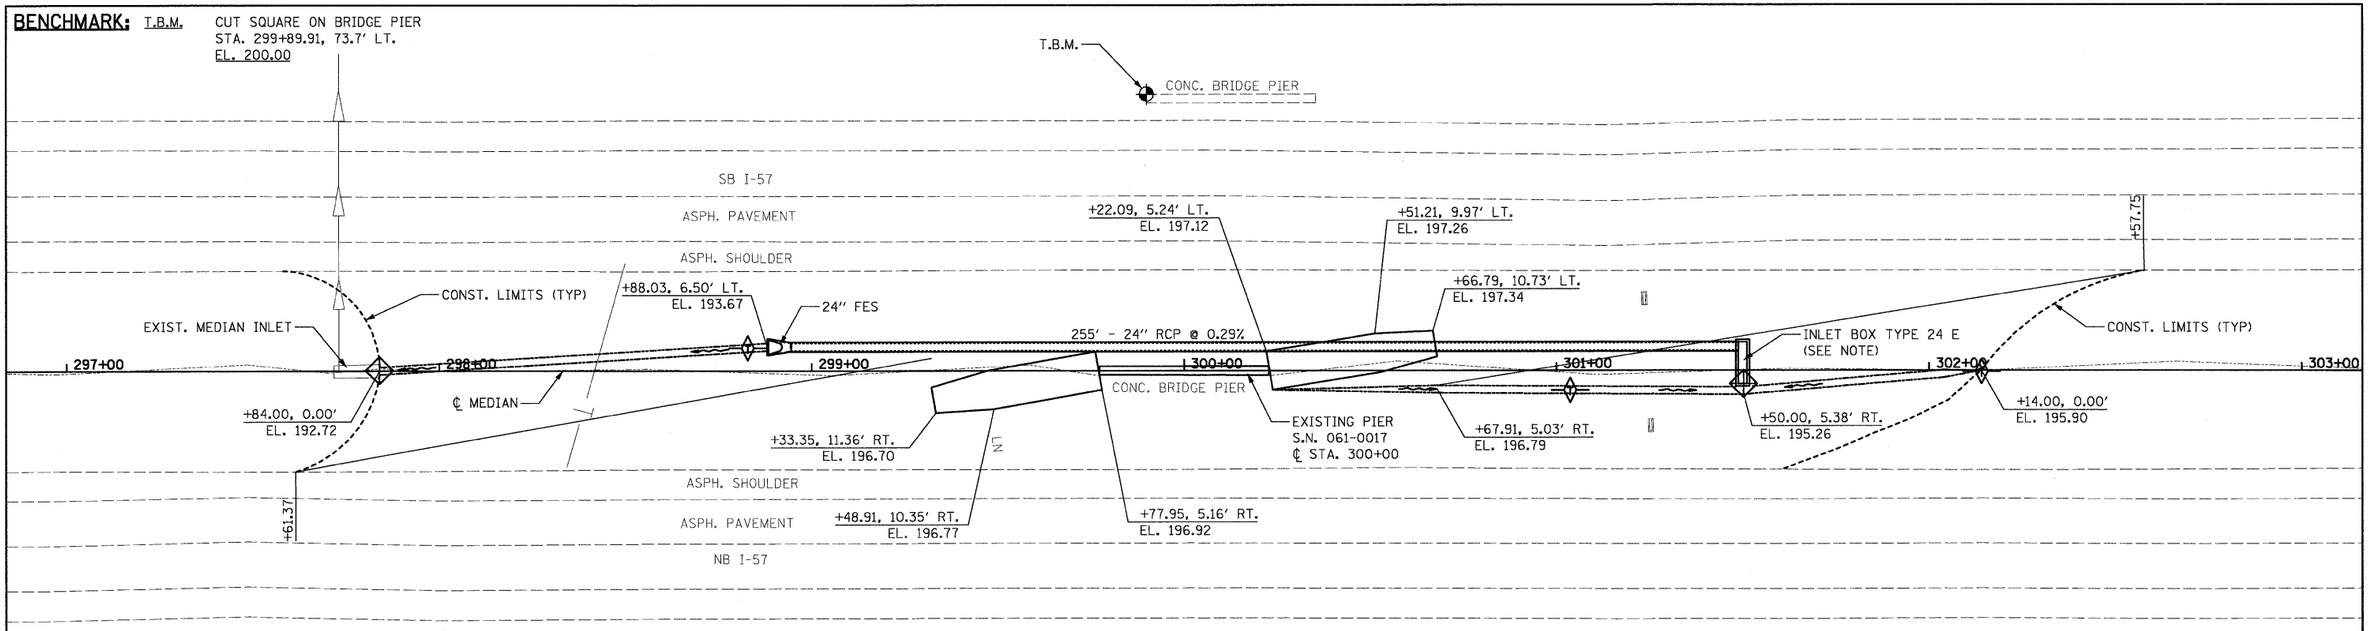

NOTE:

FLOW LINE OF 24" RCP SHALL BE SET 3" ABOVE BOTTOM OF INLET AND INLET SHALL BE GROUTED TO PROVIDE POSITIVE FLOW TO PIPE.

SCALE IN FEET
0 20 40

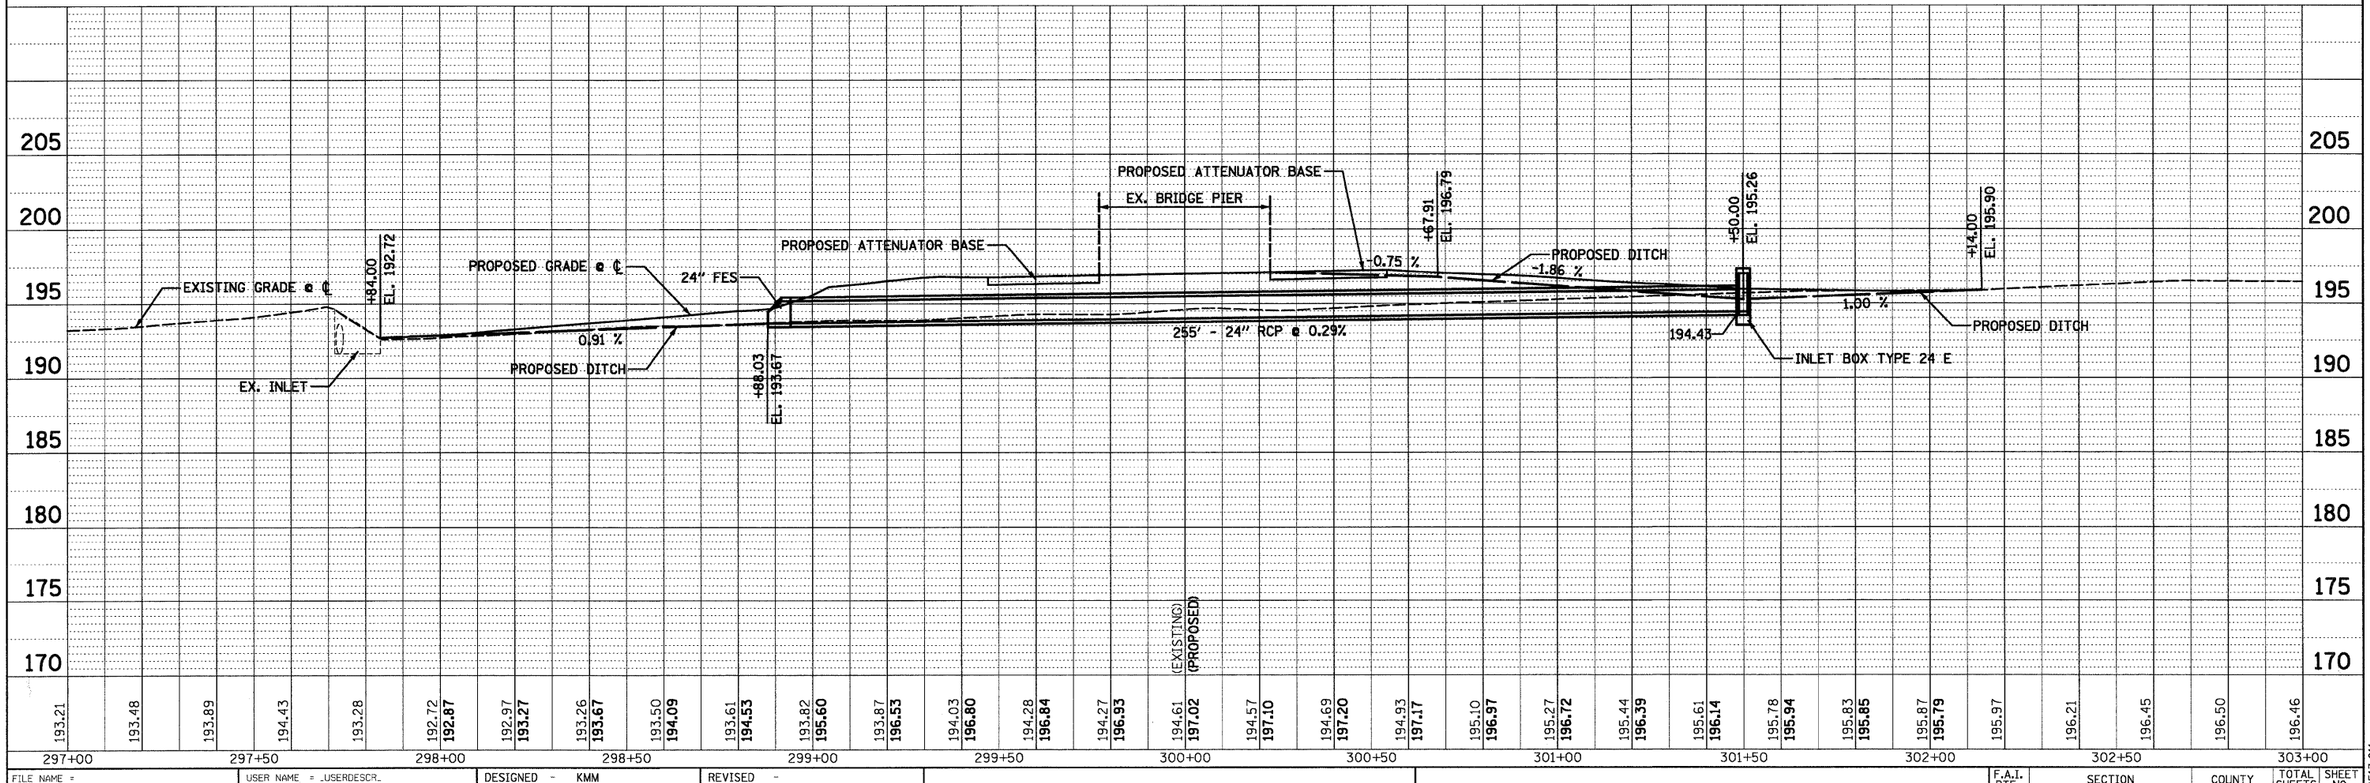

FILE NAME = h:\6513 idot d8 var\6513.01 wo 1\cadd_sheets\D876E30-sht-plnprf-0610017-14.dgn	USER NAME = _USERDESCR_	DESIGNED - KMM	REVISED -	**STATE OF ILLINOIS DEPARTMENT OF TRANSPORTATION**	**PLAN & PROFILE**	F.A.I. RTE.	SECTION	COUNTY	TOTAL SHEETS / SHEET NO.
	PLOT SCALE = 20.0000 ' / IN.	DRAWN - KHL	REVISED -			57	61-(1,2,3,4,5,6)-I	MARION	86 / 14
	PLOT DATE = 2/2/2011	CHECKED - BGH	REVISED -			S.N. 061-0017		CONTRACT NO. 76E30	
		DATE -	REVISED -		SCALE: SHEET NO. 1 OF 1 SHEETS	STA. 297+00 TO STA. 303+00		FED. ROAD DIST. NO. / ILLINOIS	FED. AID PROJECT

HENRY, MEISENHEIMER & GENDE INC. LAKE RD. P.O. BOX 70 CARLYLE, ILL. 62231 (618) 594-3711 WWW.HMGENGINEERS.COM

HMG NO. 6513.011

PLAN DATE BY REVISION NOTE BOOK NO. PR. OF MAX CHECKED CADD FILE NAME

PROFILE DATE BY REVISION NOTE BOOK NO. SPANDRELS MAX HEIGHT STRUCTURE NOTATIONS OFKD