BENCHMARK: T.B.M. CUT SQUARE ON CONC. HEADWALL
STA. 998+94.83, 89.2' LT.
EL. 200.00

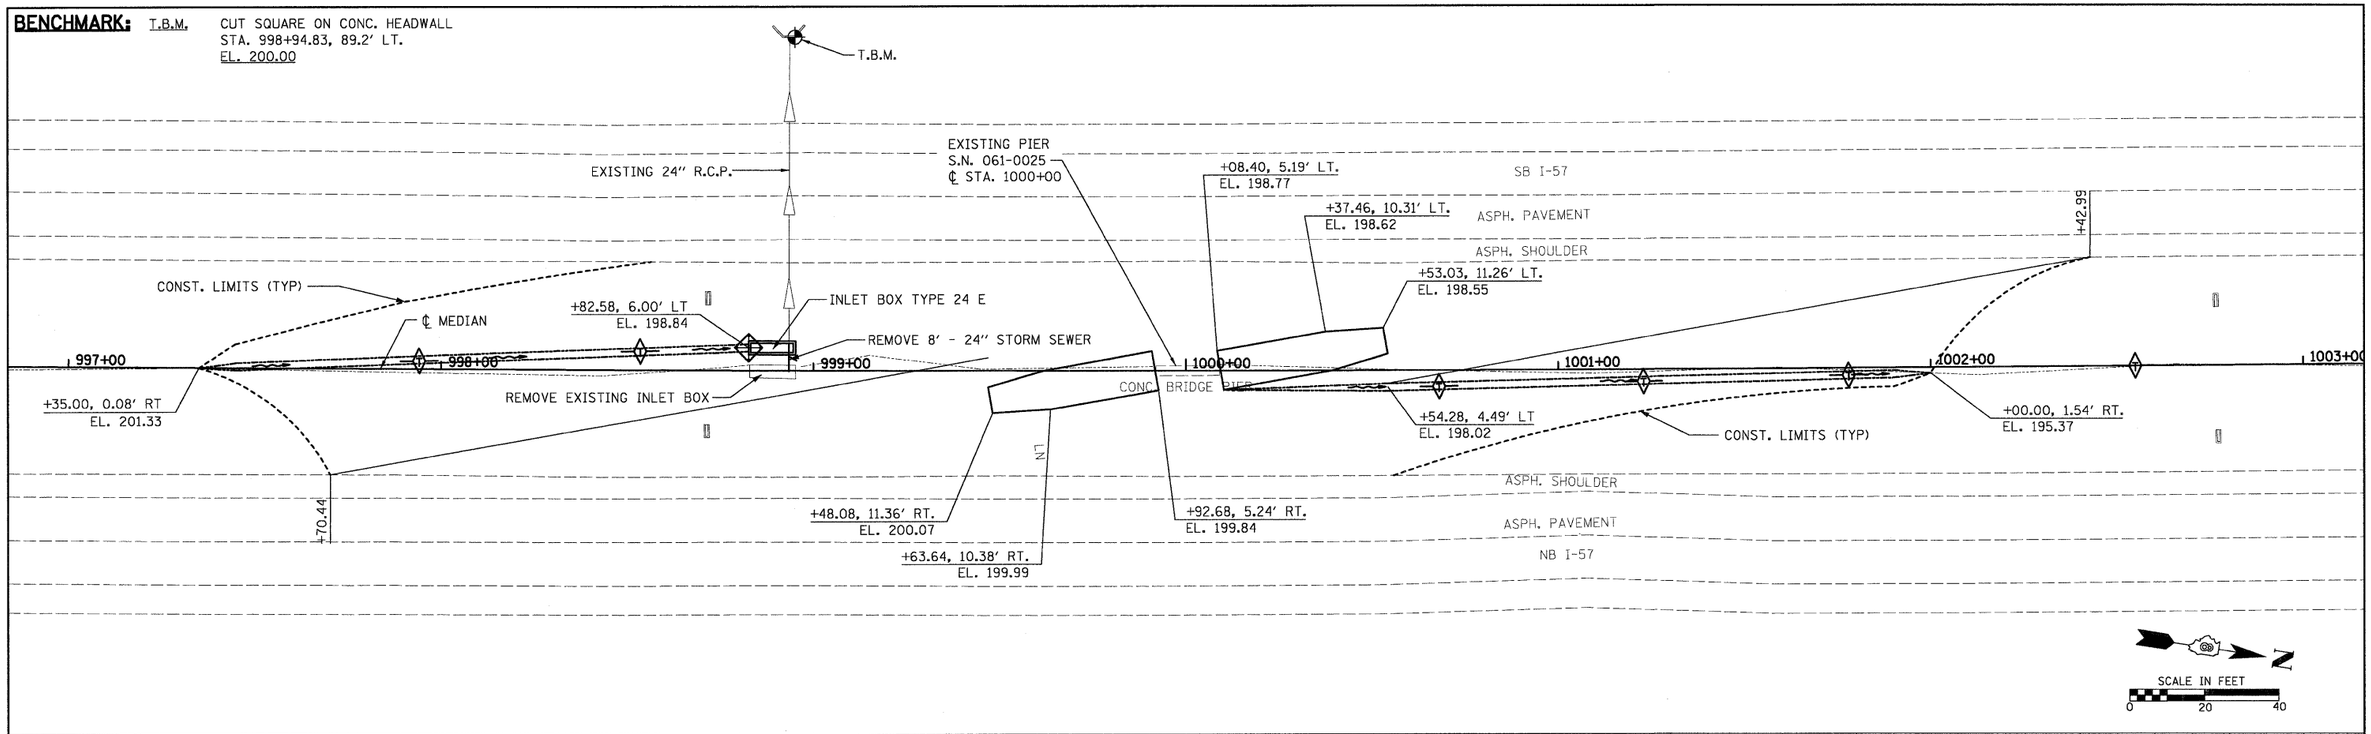

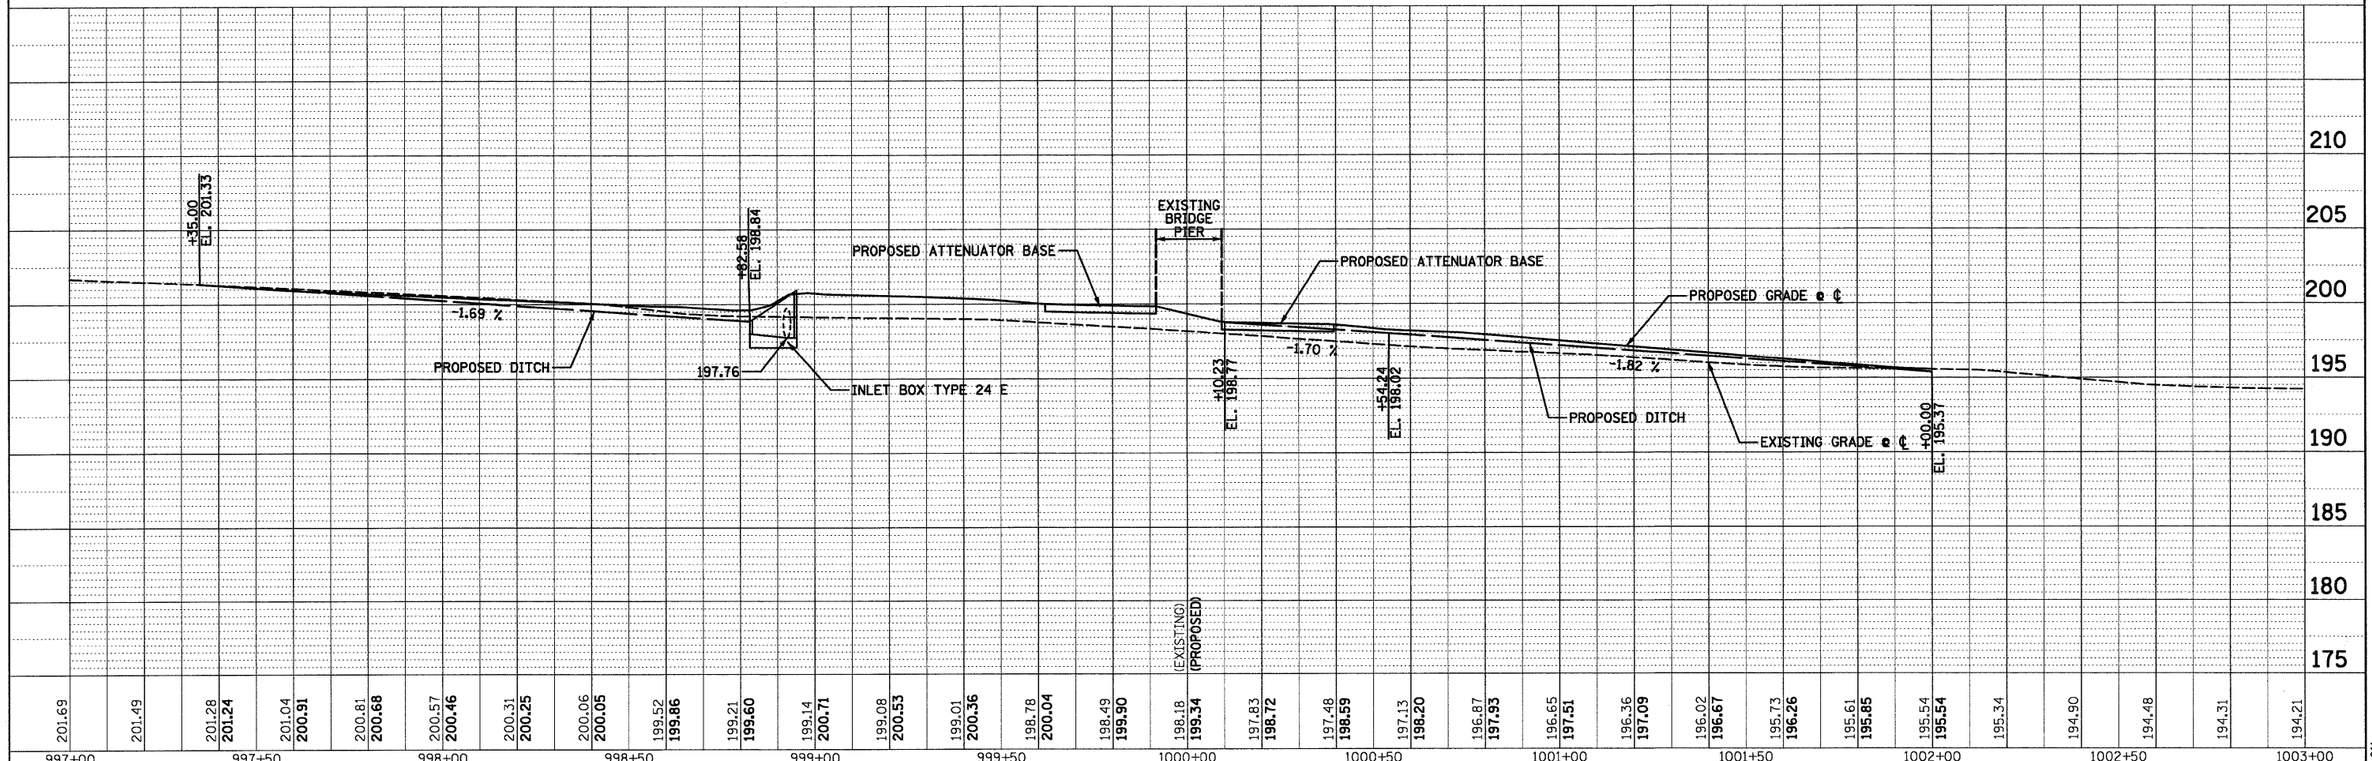

PLAN | BY | DATE
NOTE BOOK | REVISIONS
NO. | (R): DENOTES NON-STANDARD
CADD FILE NAME

PROFILE | BY | DATE
NOTE BOOK | DRAWN, DELEAU
NO. | CHECKED, MAY
STRUCTURE NO(YR'S ONLY)

FILE NAME = h:\6513 idot d8 var\6513.01 wo 1\cadd_sheets\D876E30-sht-plnpr-f-0610025-21.dgn	USER NAME = _USERDESCR_	DESIGNED - KMM	REVISED -
		DRAWN - KHL	REVISED -
	PLOT SCALE = 20.0000 ' / IN.	CHECKED - BGH	REVISED -
	PLOT DATE = 2/2/2011	DATE -	REVISED -

STATE OF ILLINOIS
DEPARTMENT OF TRANSPORTATION

PLAN & PROFILE

SCALE: | SHEET NO. 1 OF 1 SHEETS | STA. 997+00 | TO STA. 1003+00

F.A.I. RTE.	SECTION	COUNTY	TOTAL SHEETS	SHEET NO.
57	61-(1,2,3,4,5,6)-I	MARION	86	21
	S.N. 061-0025	CONTRACT NO. 76E30		
FED. ROAD DIST. NO.	ILLINOIS	FED. AID PROJECT		

HMG NO. 6513.011

HENRY MEISENHEIMER & GENDE INC. LAKE RD. P.O. BOX 70 CARLYLE ILL. 62231 (618) 594-3711 WWW.HMGENGINEERS.COM