BENCHMARK: T.B.M. STANDARD DISK Q214
STA. 1400+79.84, 135.4' RT.
EL. 200.00

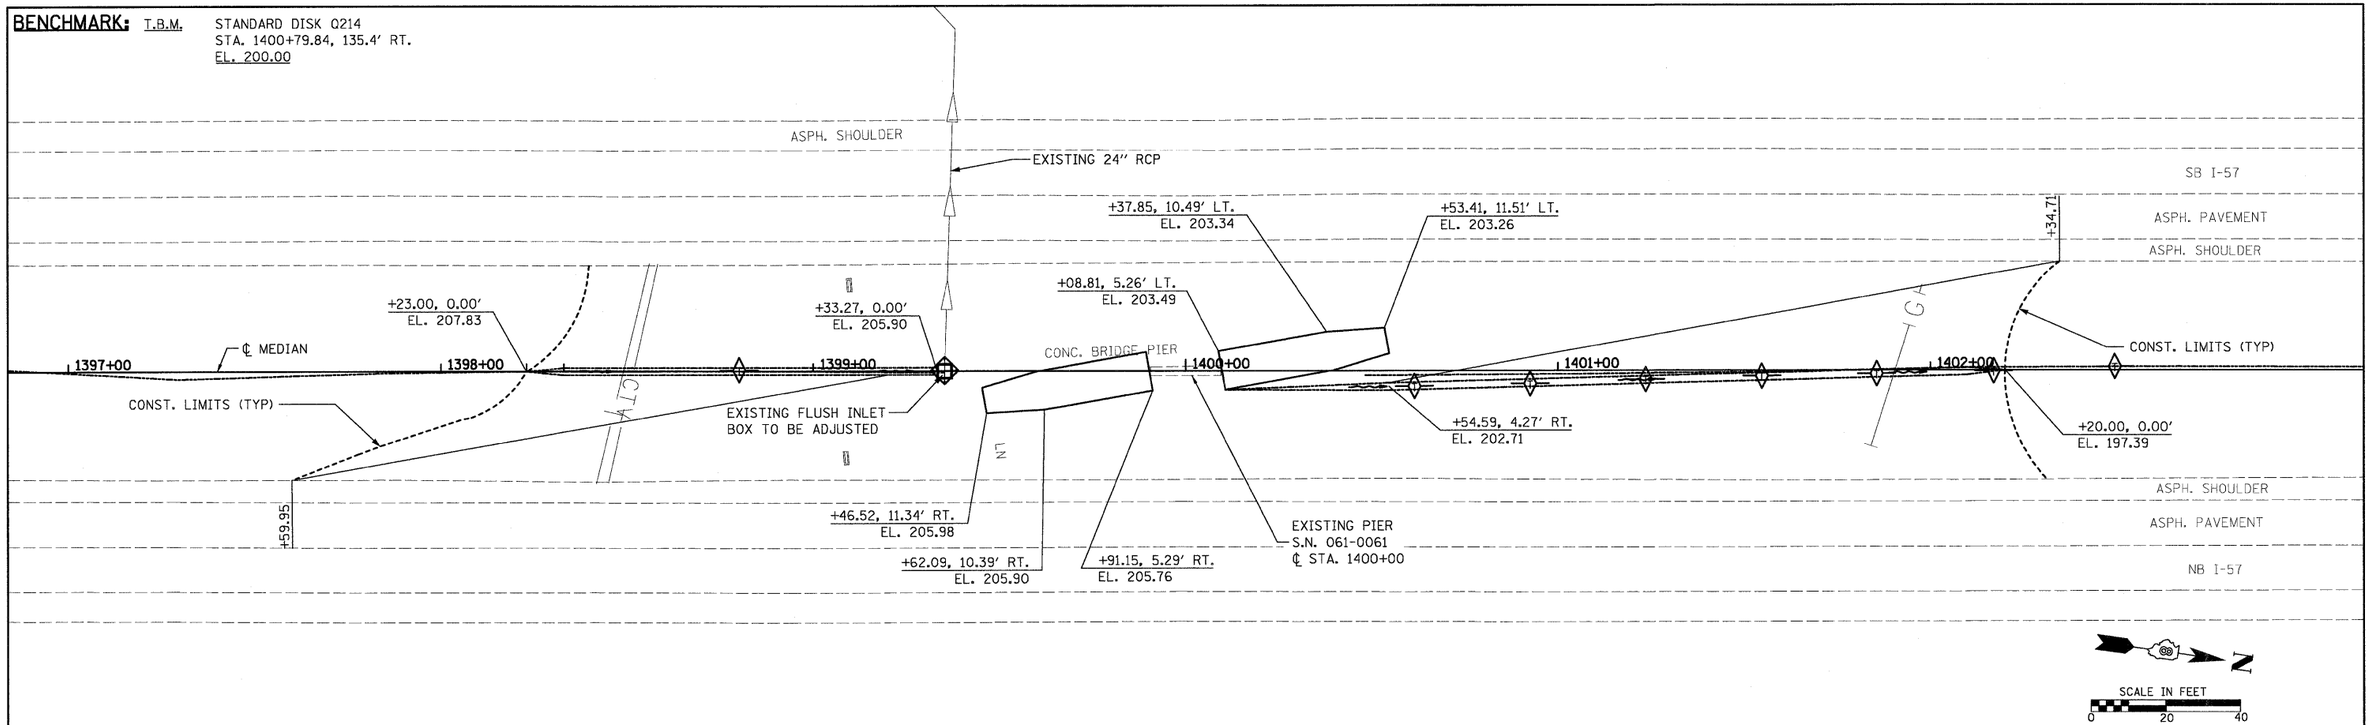

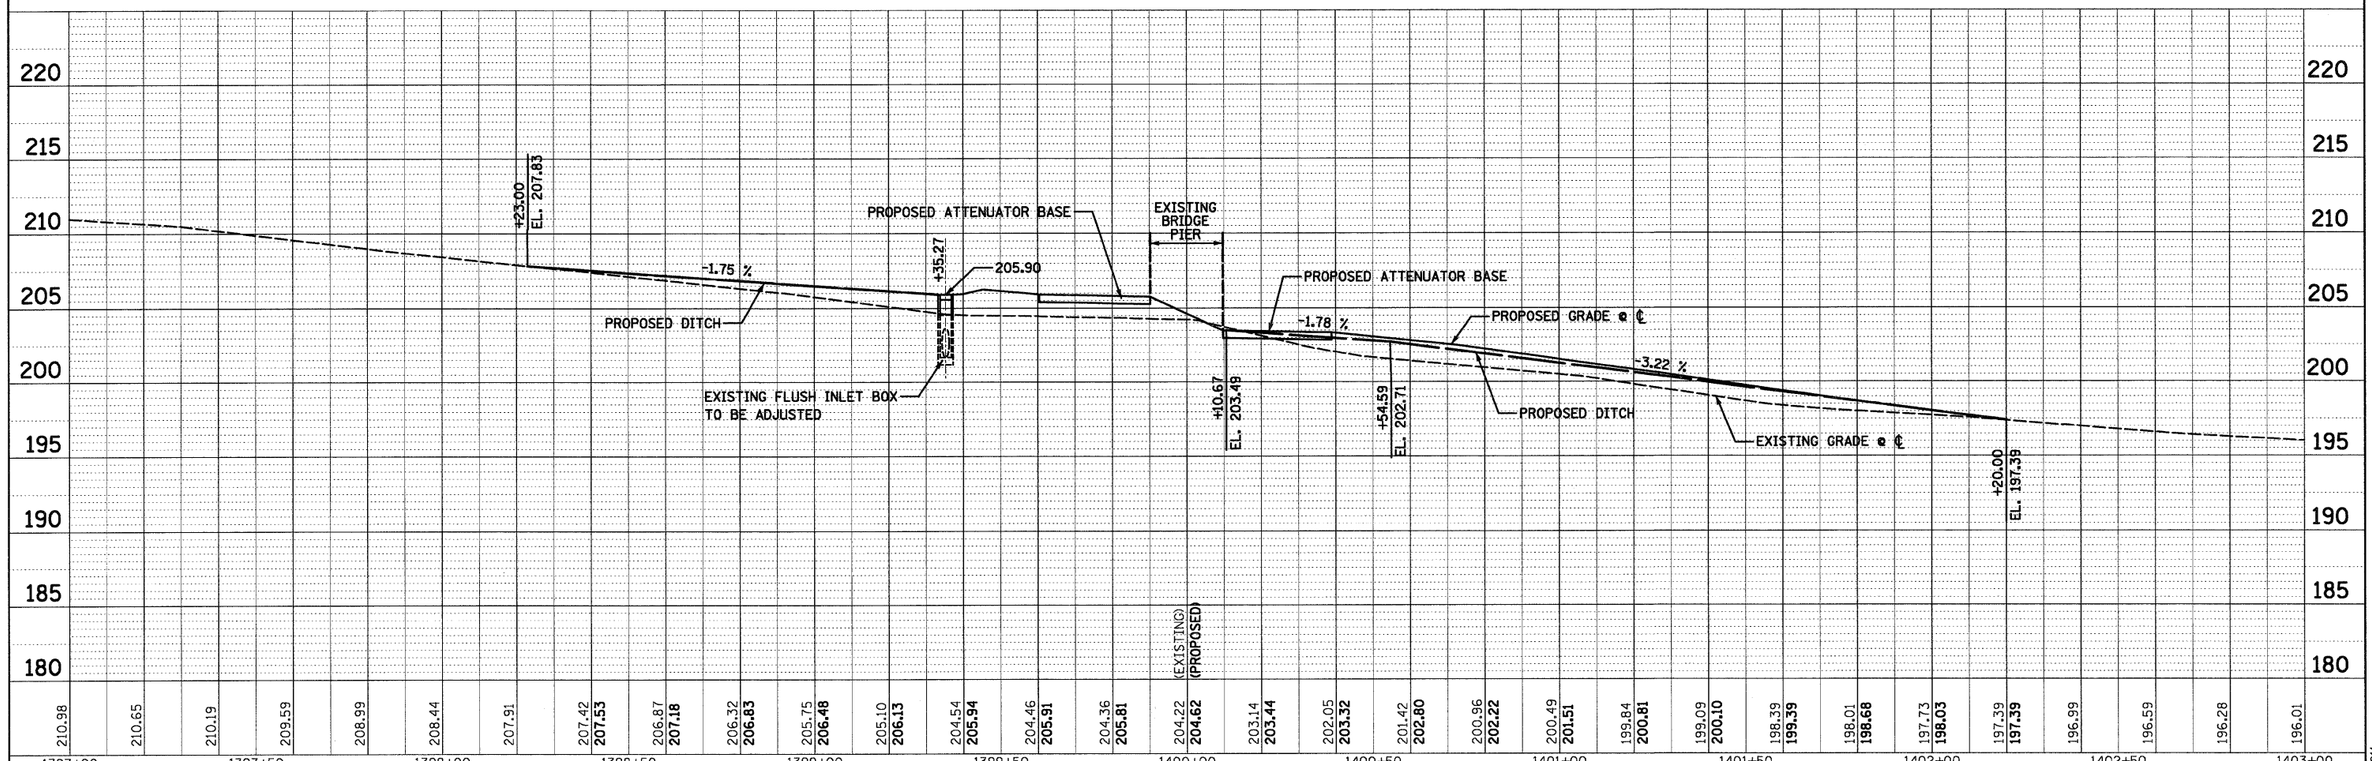

FILE NAME = H:\6513 IDOT D8 Va-\6513.01 WO 1\CADD\Sheets\D876E32-sht-plprf-20110261-25.dgn	USER NAME = _USERDESCR_	DESIGNED - KMM	REVISED -
	PLOT SCALE = 20.0000 ' / IN.	DRAWN - KHL	REVISED -
	PLOT DATE = 2/2/2011	CHECKED - BGH	REVISED -
		DATE -	REVISED -

STATE OF ILLINOIS
DEPARTMENT OF TRANSPORTATION

PLAN & PROFILE

SCALE: | SHEET NO. 1 OF 1 SHEETS | STA. 1397+00 TO STA. 1403+00

F.A.I. RTE.	SECTION	COUNTY	TOTAL SHEETS	SHEET NO.
57	61-(1,2,3,4,5,6)-1	MARION	86	25
	S.N. 061-0061	CONTRACT NO. 76E30		
FED. ROAD DIST. NO.	ILLINOIS	FED. AID PROJECT		

HMG NO. 6513.011

HENRY MEISENHEIMER & GENDE, INC. LAKE RD. P.O. BOX 70 CARLYLE, ILL. 62231 (618) 594-3711 WWW.HMGENGINEERS.COM