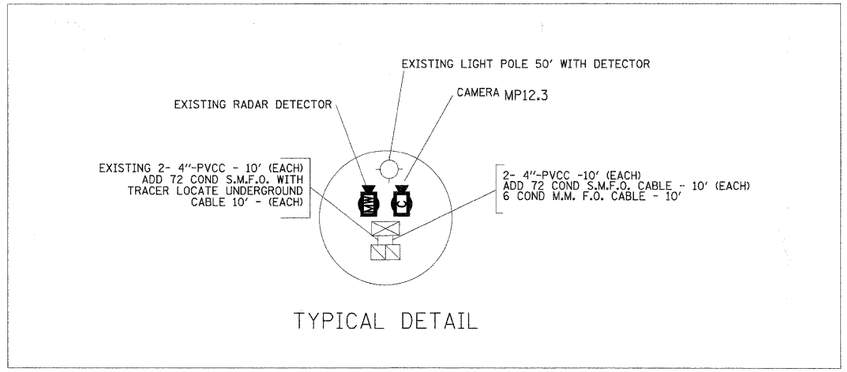

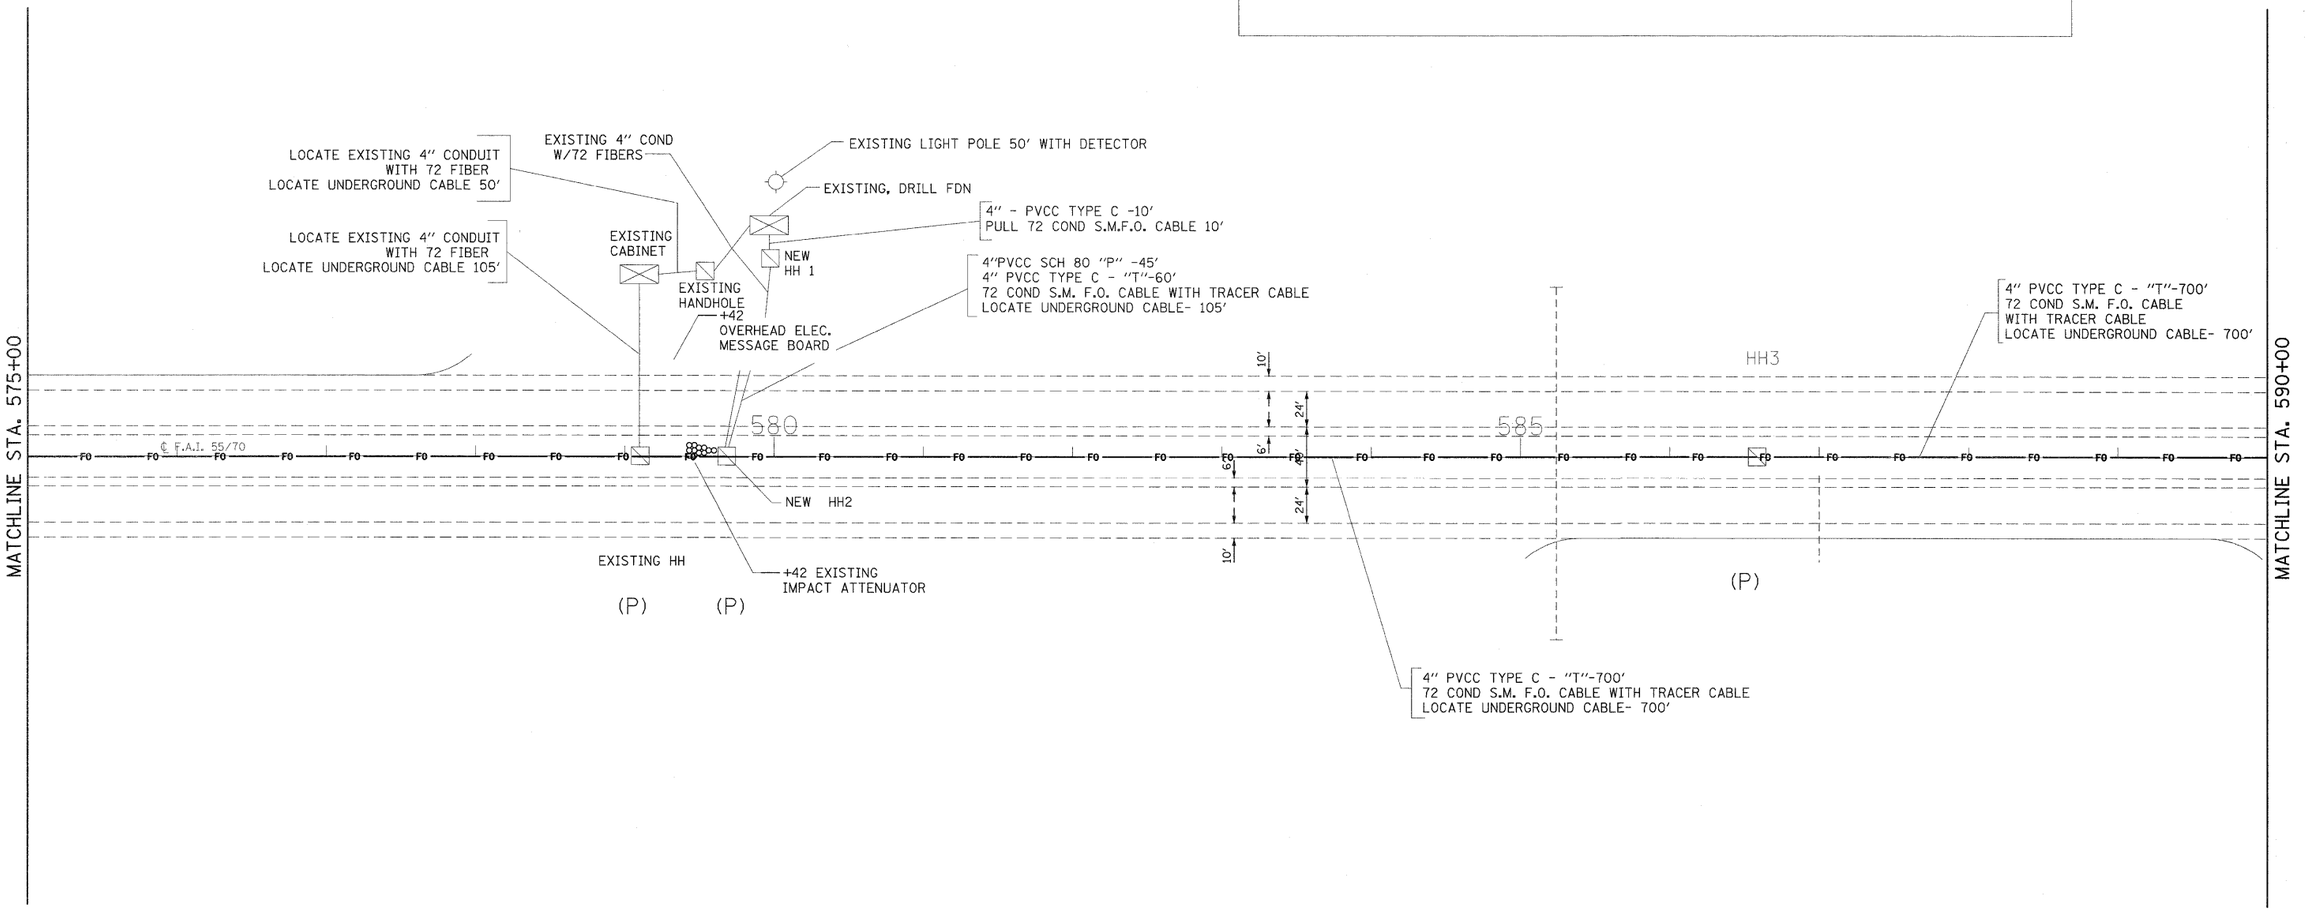

50 0 50 100
SCALE IN FEET

FILE NAME = c:\pw_work\pwidot\alfordb\d0248960\d876982-sht-ITS.dgn	USER NAME = alfordb	DESIGNED -	REVISED -
		DRAWN -	REVISED -
	PLOT SCALE = 50.0000 ' / IN.	CHECKED -	REVISED -
	PLOT DATE = 3/1/2011	DATE -	REVISED -

STATE OF ILLINOIS
DEPARTMENT OF TRANSPORTATION

F.A.I. ROUTE 55 /70
ROADWAY PLANS

SCALE: 1' = 50' | SHEET NO. OF SHEETS | STA. 575+00 | TO STA. 590+00

F.A.I. RTE.	SECTION	COUNTY	TOTAL SHEETS	SHEET NO.
55/70	DIST 8 ITS 2011-1	MADISON	39	4
		CONTRACT NO. 76E82		
FED. ROAD DIST. NO.	ILLINOIS	FED. AID PROJECT		