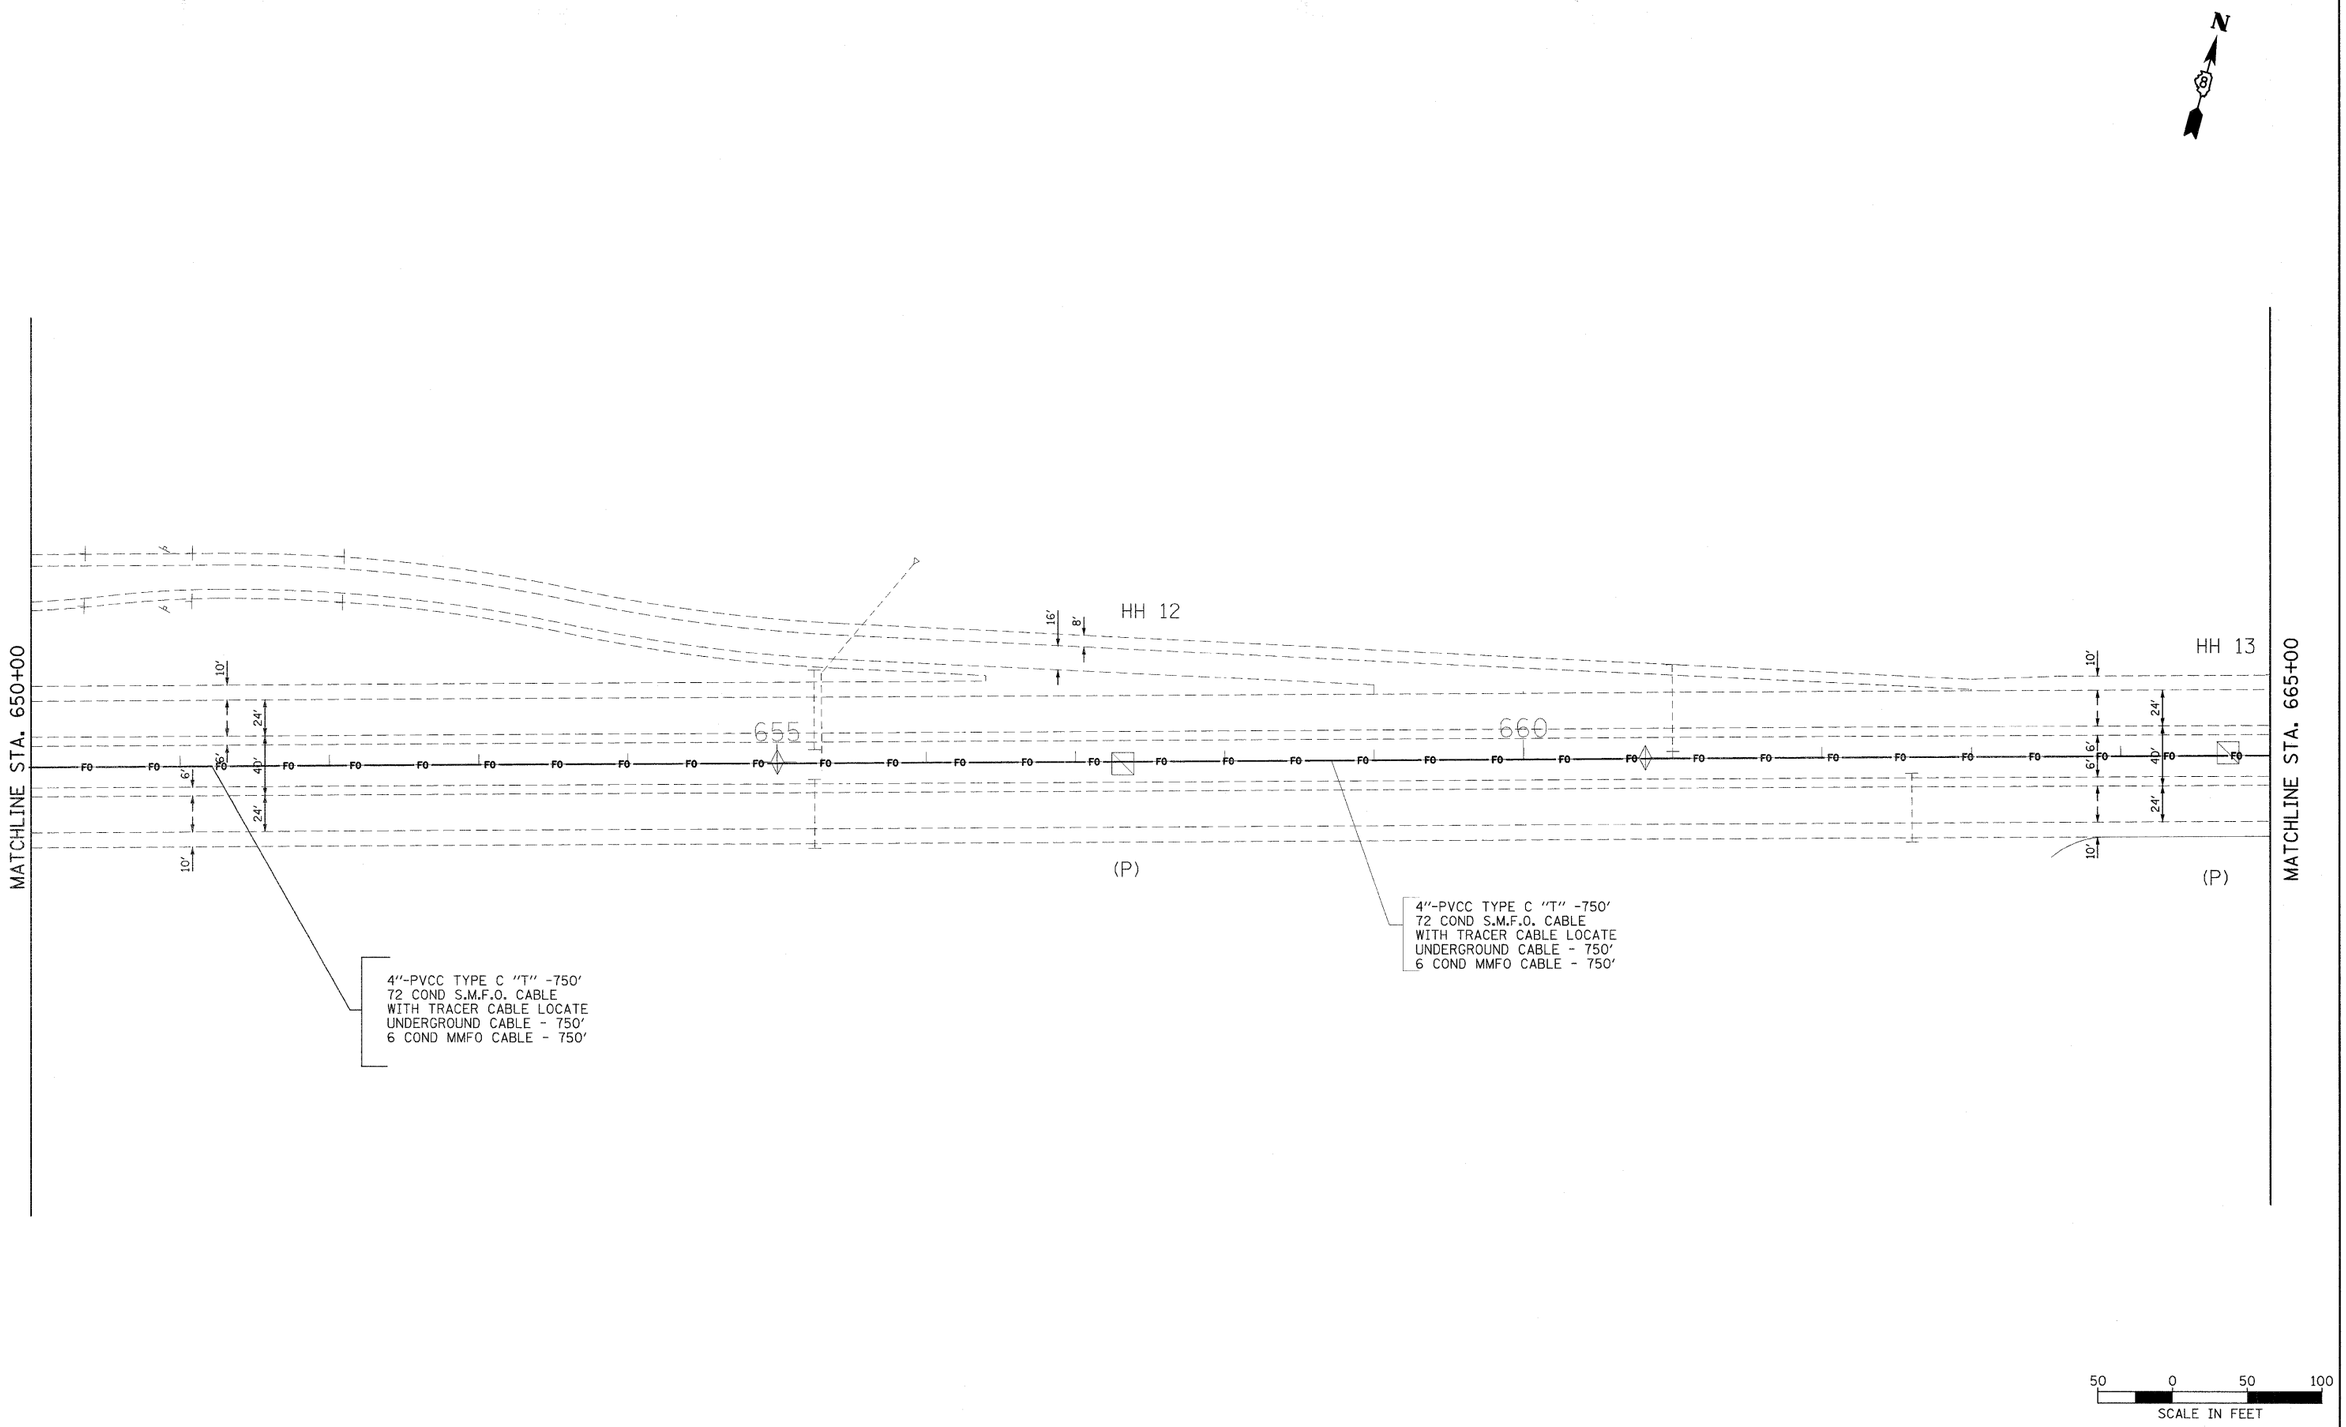

FILE NAME = c:\pw_work\pwidot\alfordb\d0248960\d876e82-sht-ITS.dgn	USER NAME = alfordb	DESIGNED -	REVISED -	STATE OF ILLINOIS DEPARTMENT OF TRANSPORTATION	F.A.I. ROUTE 70 ROADWAY PLANS				F.A.I. RTE.	SECTION	COUNTY	TOTAL SHEETS	SHEET NO.
		DRAWN -	REVISED -						55/70	DIST 8 ITS 2011-1	MADISON	39	9
	PLOT SCALE = 50.0000 ' / IN.	CHECKED -	REVISED -								CONTRACT NO. 76E82		
	PLOT DATE = 3/1/2011	DATE -	REVISED -		SCALE: 1' = 50'	SHEET NO. OF SHEETS	STA. 650+00	TO STA. 665+00	FED. ROAD DIST. NO.	ILLINOIS	FED. AID PROJECT		