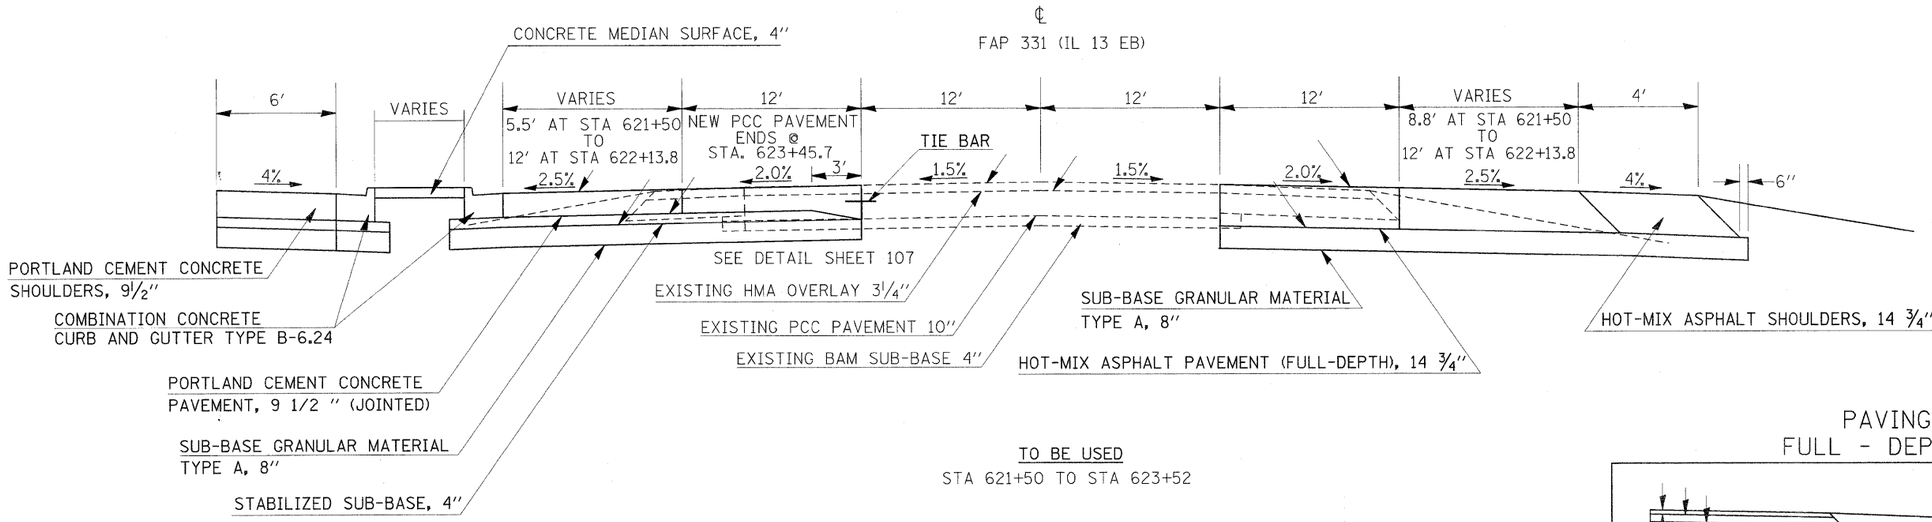

TO BE USED
STA 621+50 TO STA 623+52

PAVING DETAIL
FULL - DEPTH PAVEMENT

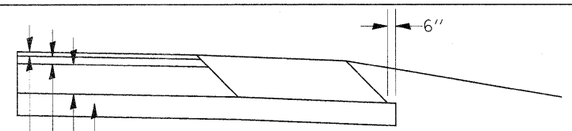

* FOR INFORMATION ONLY - NOT PAY ITEMS
SEE MIX DESIGN TABLES FOR MORE INFORMATION

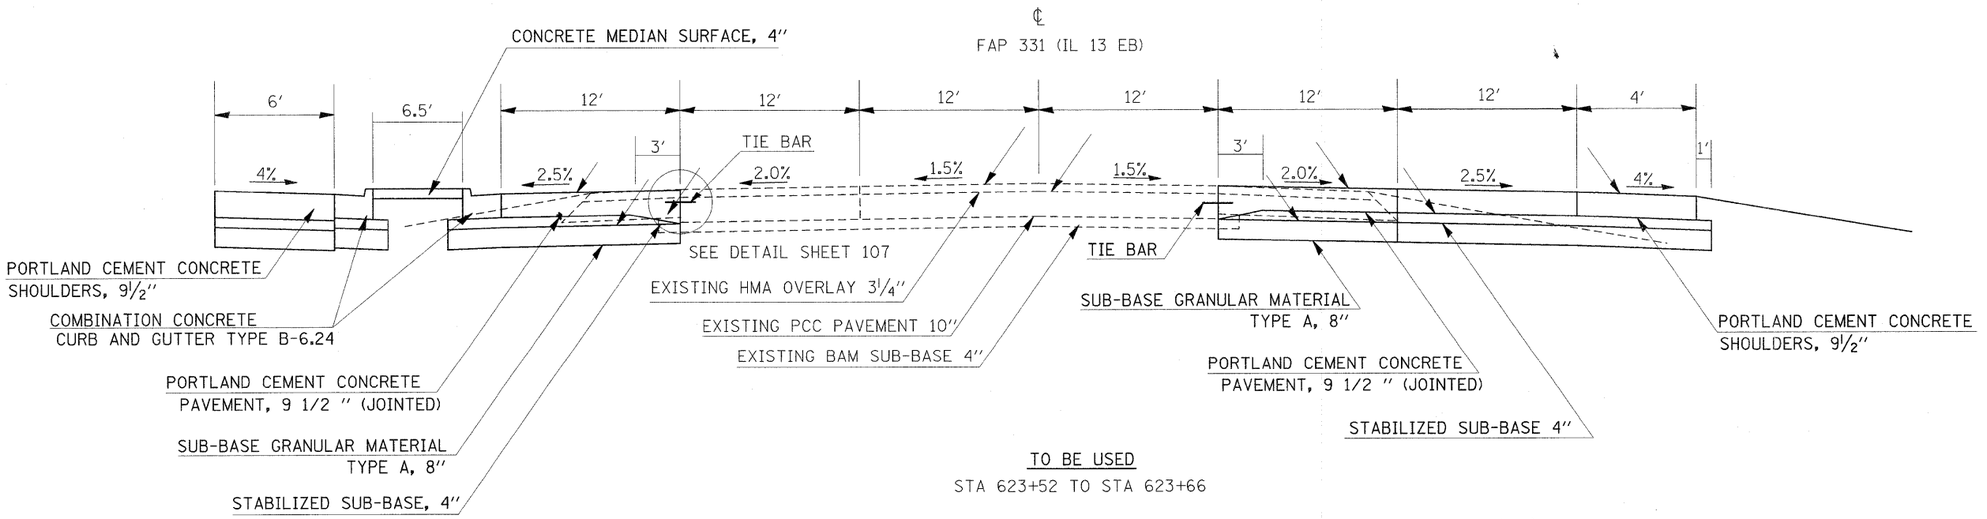

TO BE USED
STA 623+52 TO STA 623+66

⚠1 REVISED SHEET 4/14/11

FILE NAME = c:\pw_work\pwidot\russellcf\d0135592\78133-sht-typ.dgn	USER NAME = russellcf	DESIGNED -	REVISED -
		DRAWN -	REVISED -
	PLOT SCALE = 4.5000 ' / IN.	CHECKED -	REVISED -
	PLOT DATE = 4/12/2011	DATE -	REVISED -

STATE OF ILLINOIS
DEPARTMENT OF TRANSPORTATION

TYPICAL SECTIONS
IL 13 EASTBOUND

SCALE: | SHEET NO. OF SHEETS | STA. | TO STA.

F.A.P. RTE.	SECTION	COUNTY	TOTAL SHEETS	SHEET NO.
331	(I-3,I-2)N-1,TS-1	WILLIAMSON	251	9
		CONTRACT NO. 78133		
	ILLINOIS	FED. AID PROJECT		