PARCEL NO.	PROPERTY OWNER	PURPOSE	ACREAGE
201	LOCATIONS AND PLACES/JMS, INC	ROW	0.345
225	JAMES COX	ROW/T.E.	0.512/4.454
384	SEBASTIAN AND PEILING CHOU	ROW	0.118

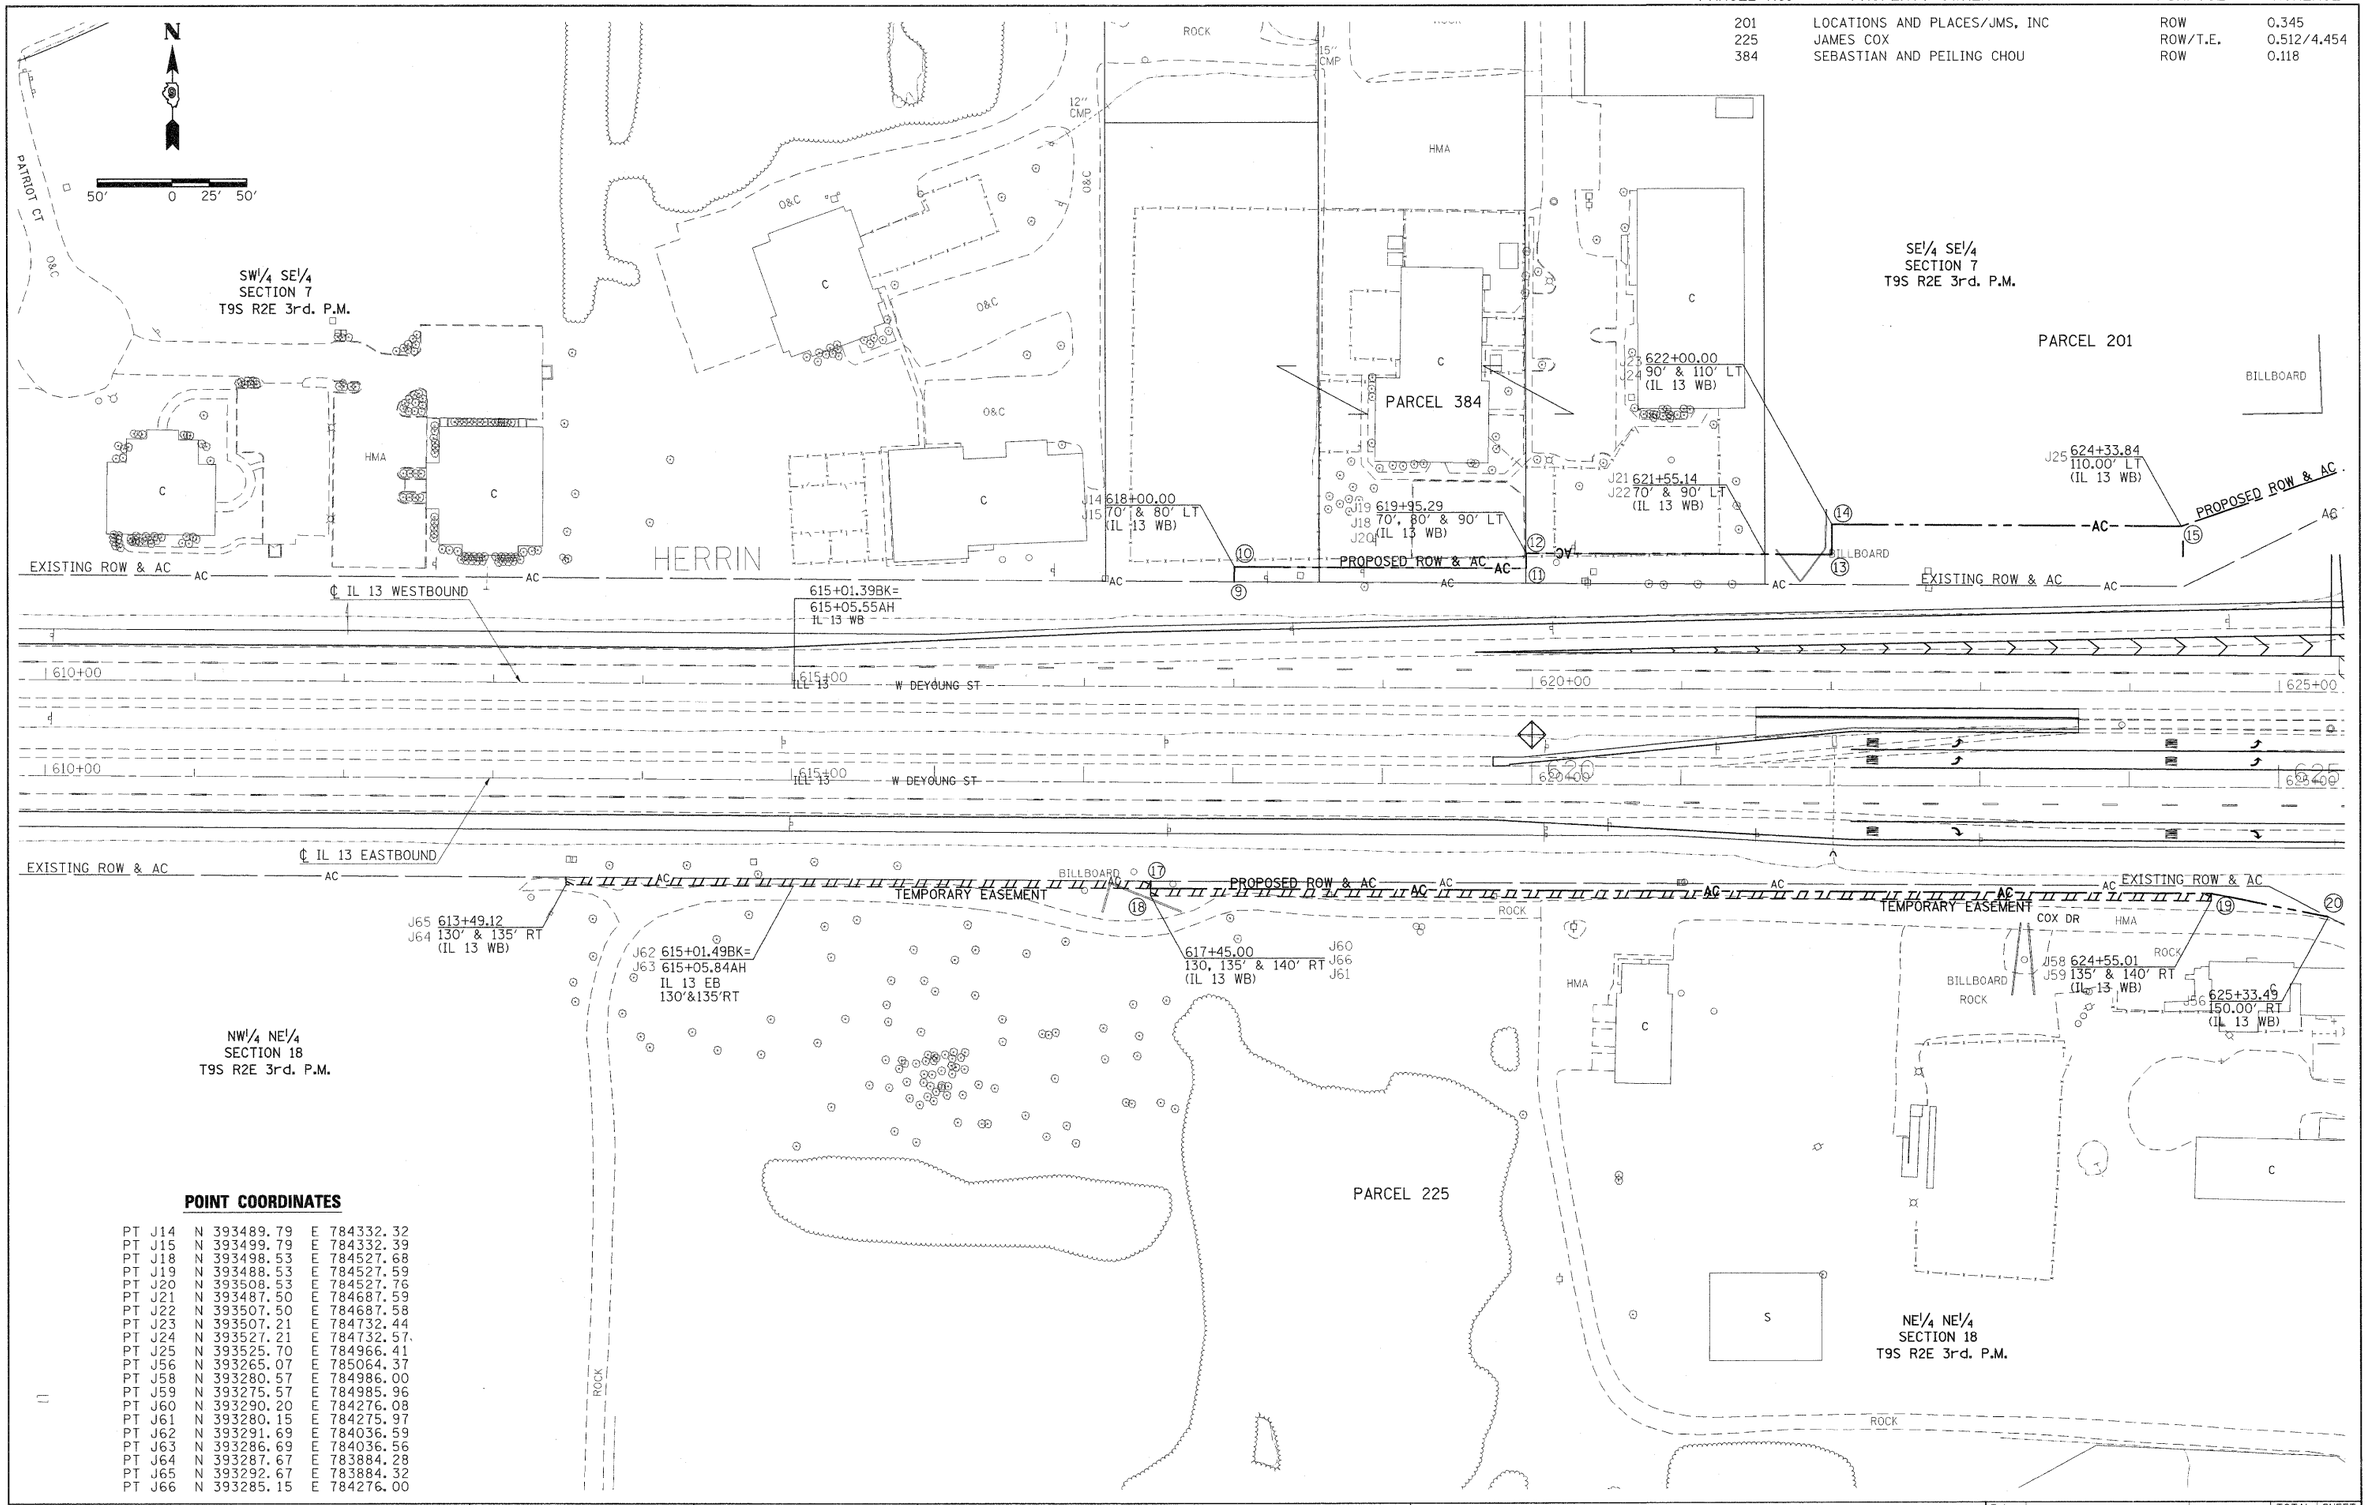

POINT COORDINATES

PT J14	N 393489.79	E 784332.32
PT J15	N 393499.79	E 784332.39
PT J18	N 393498.53	E 784527.68
PT J19	N 393488.53	E 784527.59
PT J20	N 393508.53	E 784527.76
PT J21	N 393487.50	E 784687.59
PT J22	N 393507.50	E 784687.58
PT J23	N 393507.21	E 784732.44
PT J24	N 393527.21	E 784732.57
PT J25	N 393525.70	E 784966.41
PT J56	N 393265.07	E 785064.37
PT J58	N 393280.57	E 784986.00
PT J59	N 393275.57	E 784985.96
PT J60	N 393290.20	E 784276.08
PT J61	N 393280.15	E 784275.97
PT J62	N 393291.69	E 784036.59
PT J63	N 393286.69	E 784036.56
PT J64	N 393287.67	E 783884.28
PT J65	N 393292.67	E 783884.32
PT J66	N 393285.15	E 784276.00

FILE NAME = c:\pw_work\pwidot\russellcf\d0135592\r900403-brig2148--sht-row.dgn	USER NAME = russellcf	DESIGNED -	REVISED -
		DRAWN -	REVISED -
	PLOT SCALE = 49.9998 ' / IN.	CHECKED -	REVISED -
	PLOT DATE = 1/3/2011	DATE -	REVISED -

STATE OF ILLINOIS
DEPARTMENT OF TRANSPORTATION

RIGHT OF WAY PLAN
IL 13 FROM BRIGGS RD TO IL 148

SCALE: 1"=50' | SHEET NO. OF SHEETS | STA. TO STA.

F.A. RTE.	SECTION	COUNTY	TOTAL SHEETS	SHEET NO.
14	(1-2,1x-1)N6LANE	WILLIAMSON	251	84
	R-99-004-03	CONTRACT NO. 78133		
	ILLINOIS FED. AID PROJECT			