FINAL SURVEY	BY	DATE
SURVEYED		
PLOTTED		
TEMPLATE		
NOTE BOOK		
PAGES		
AREAS CHECKED		
NO.		

ORIGINAL SURVEY	BY	DATE
SURVEYED		
PLOTTED		
TEMPLATE		
NOTE BOOK		
PAGES		
AREAS CHECKED		
NO.		

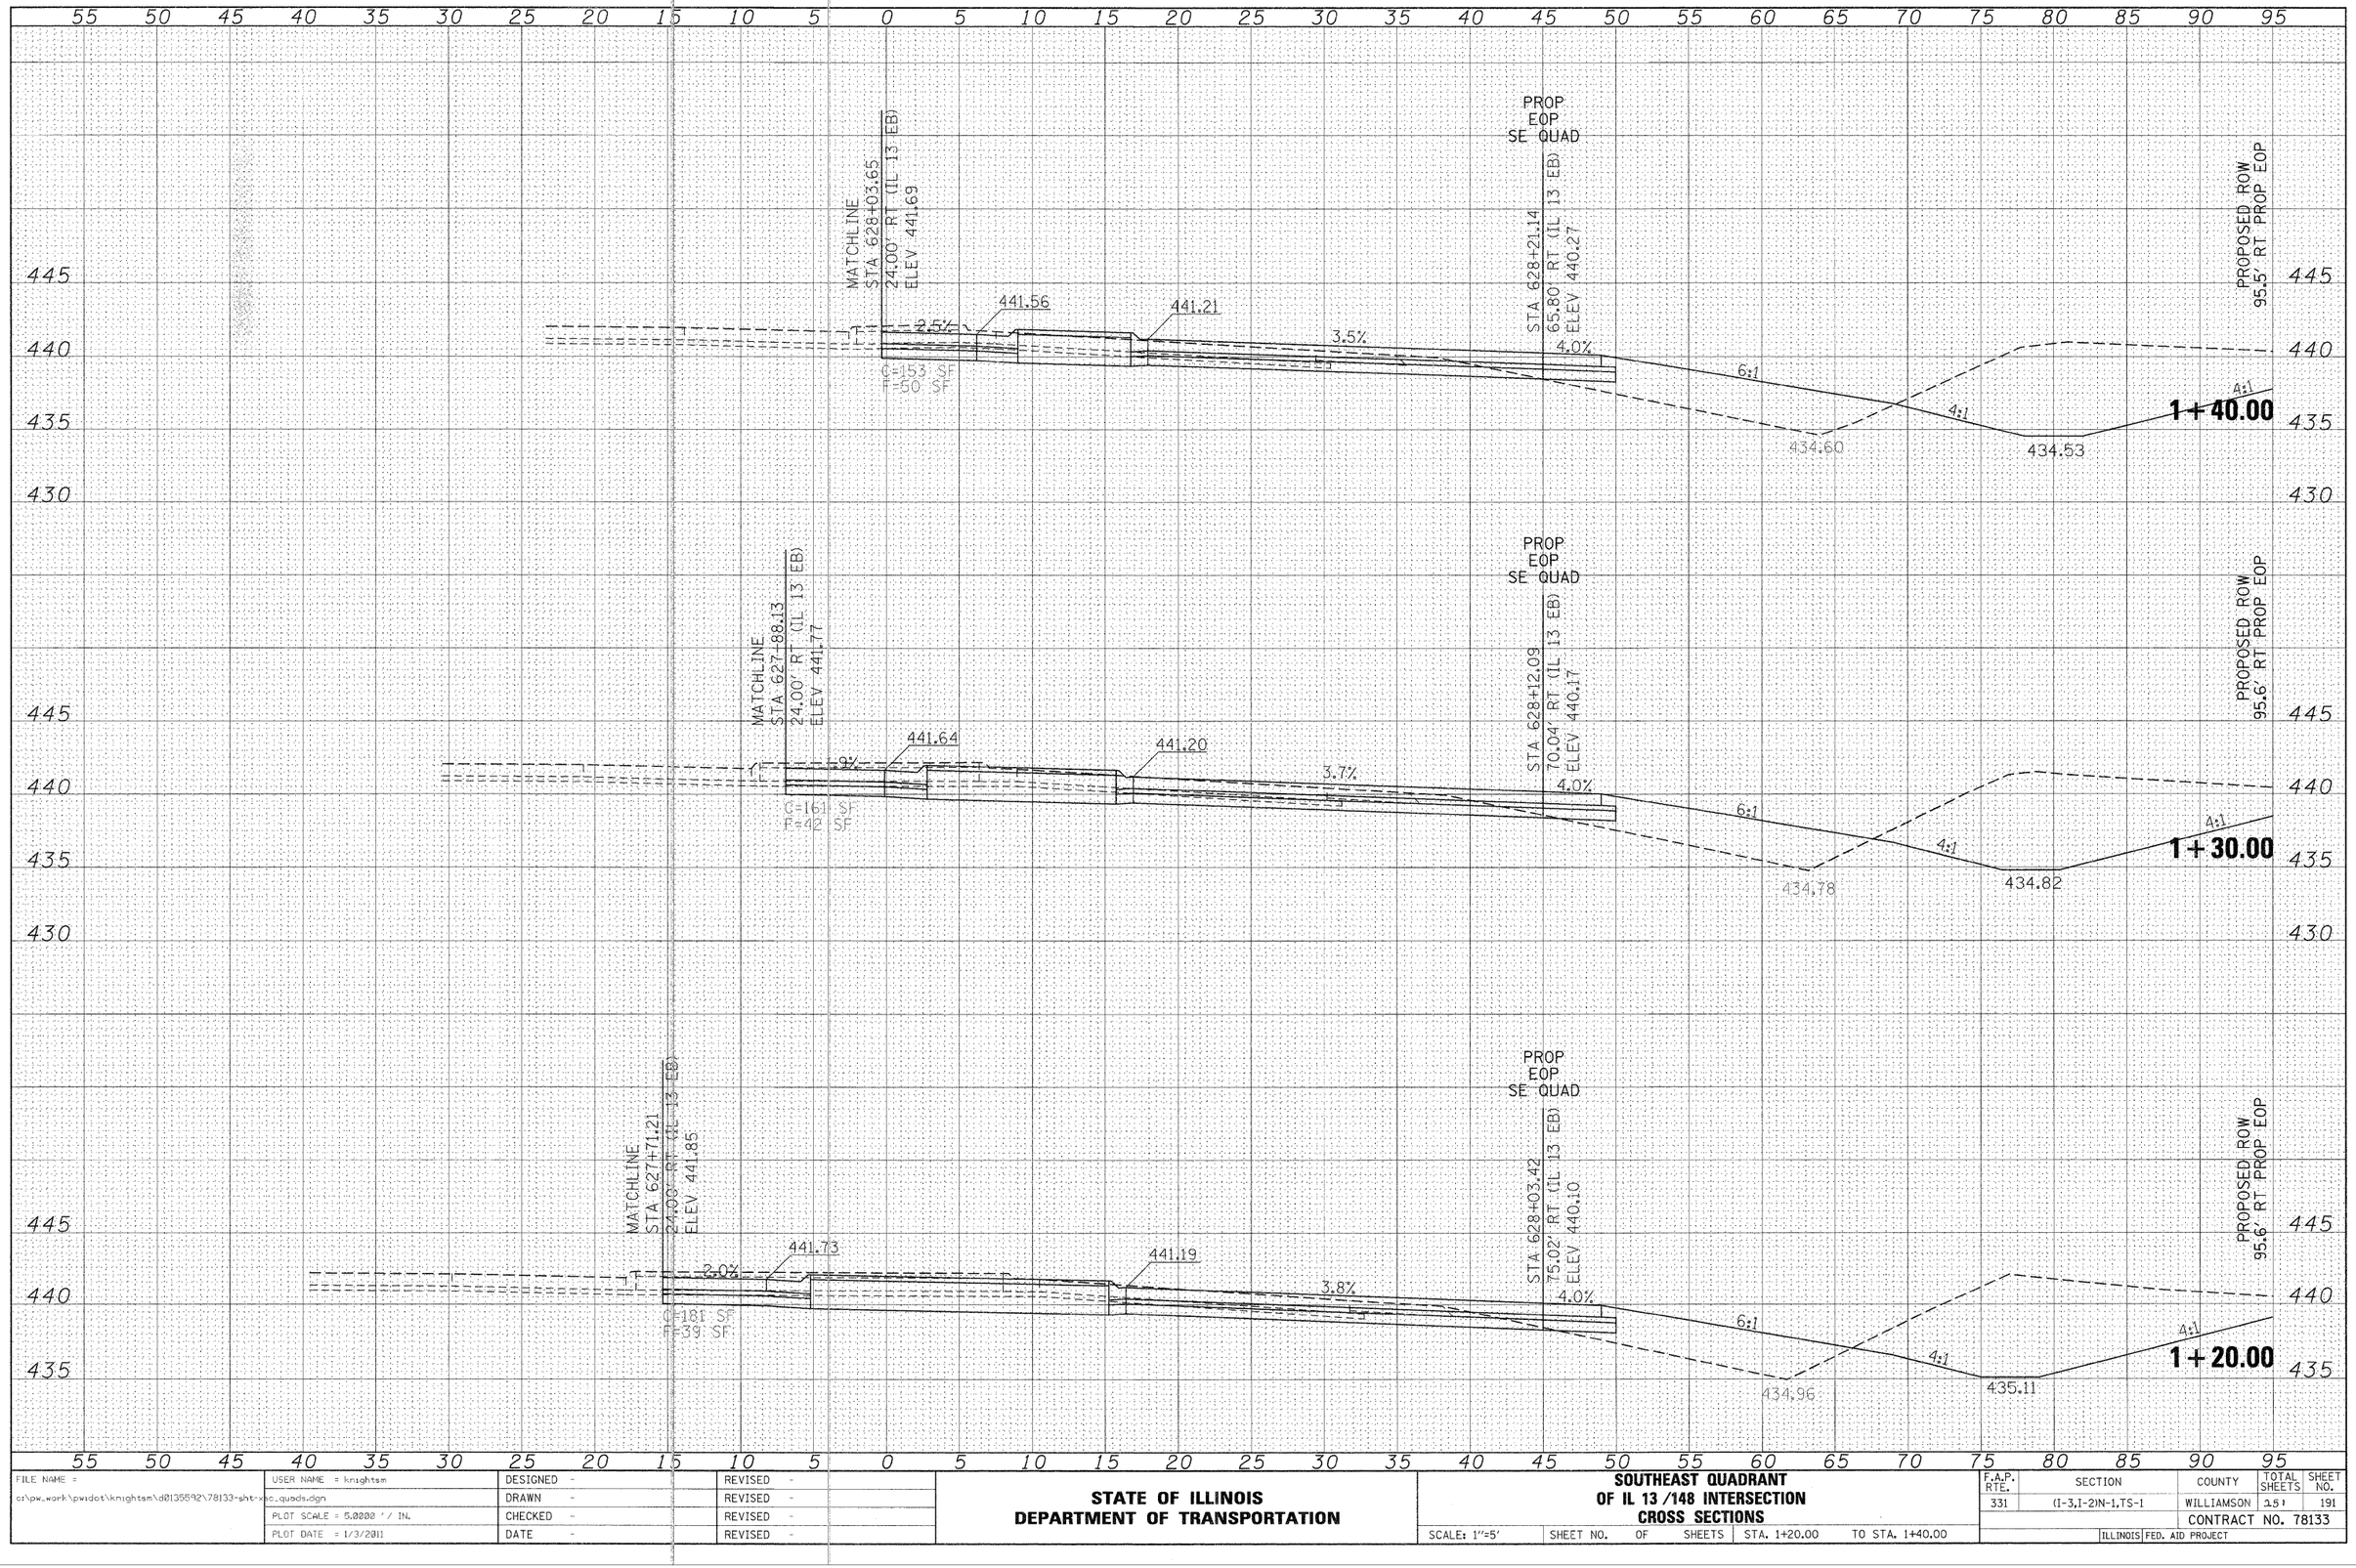

FILE NAME =	USER NAME = knightsm	DESIGNED -	REVISED -
c:\pw_work\pwidot\knightsm\d0135592\78133-sht-xsc_quads.dgn		DRAWN -	REVISED -
	PLOT SCALE = 5.0000 ' / IN.	CHECKED -	REVISED -
	PLOT DATE = 1/3/2011	DATE -	REVISED -

STATE OF ILLINOIS
DEPARTMENT OF TRANSPORTATION

SOUTHEAST QUADRANT
OF IL 13 /148 INTERSECTION
CROSS SECTIONS

SCALE: 1"=5' | SHEET NO. OF SHEETS | STA. 1+20.00 | TO STA. 1+40.00

F.A.P. RTE.	SECTION	COUNTY	TOTAL SHEETS	SHEET NO.
331	(1-3,1-2)N-1,TS-1	WILLIAMSON	25	191
		CONTRACT NO. 78133		
		ILLINOIS FED. AID PROJECT		