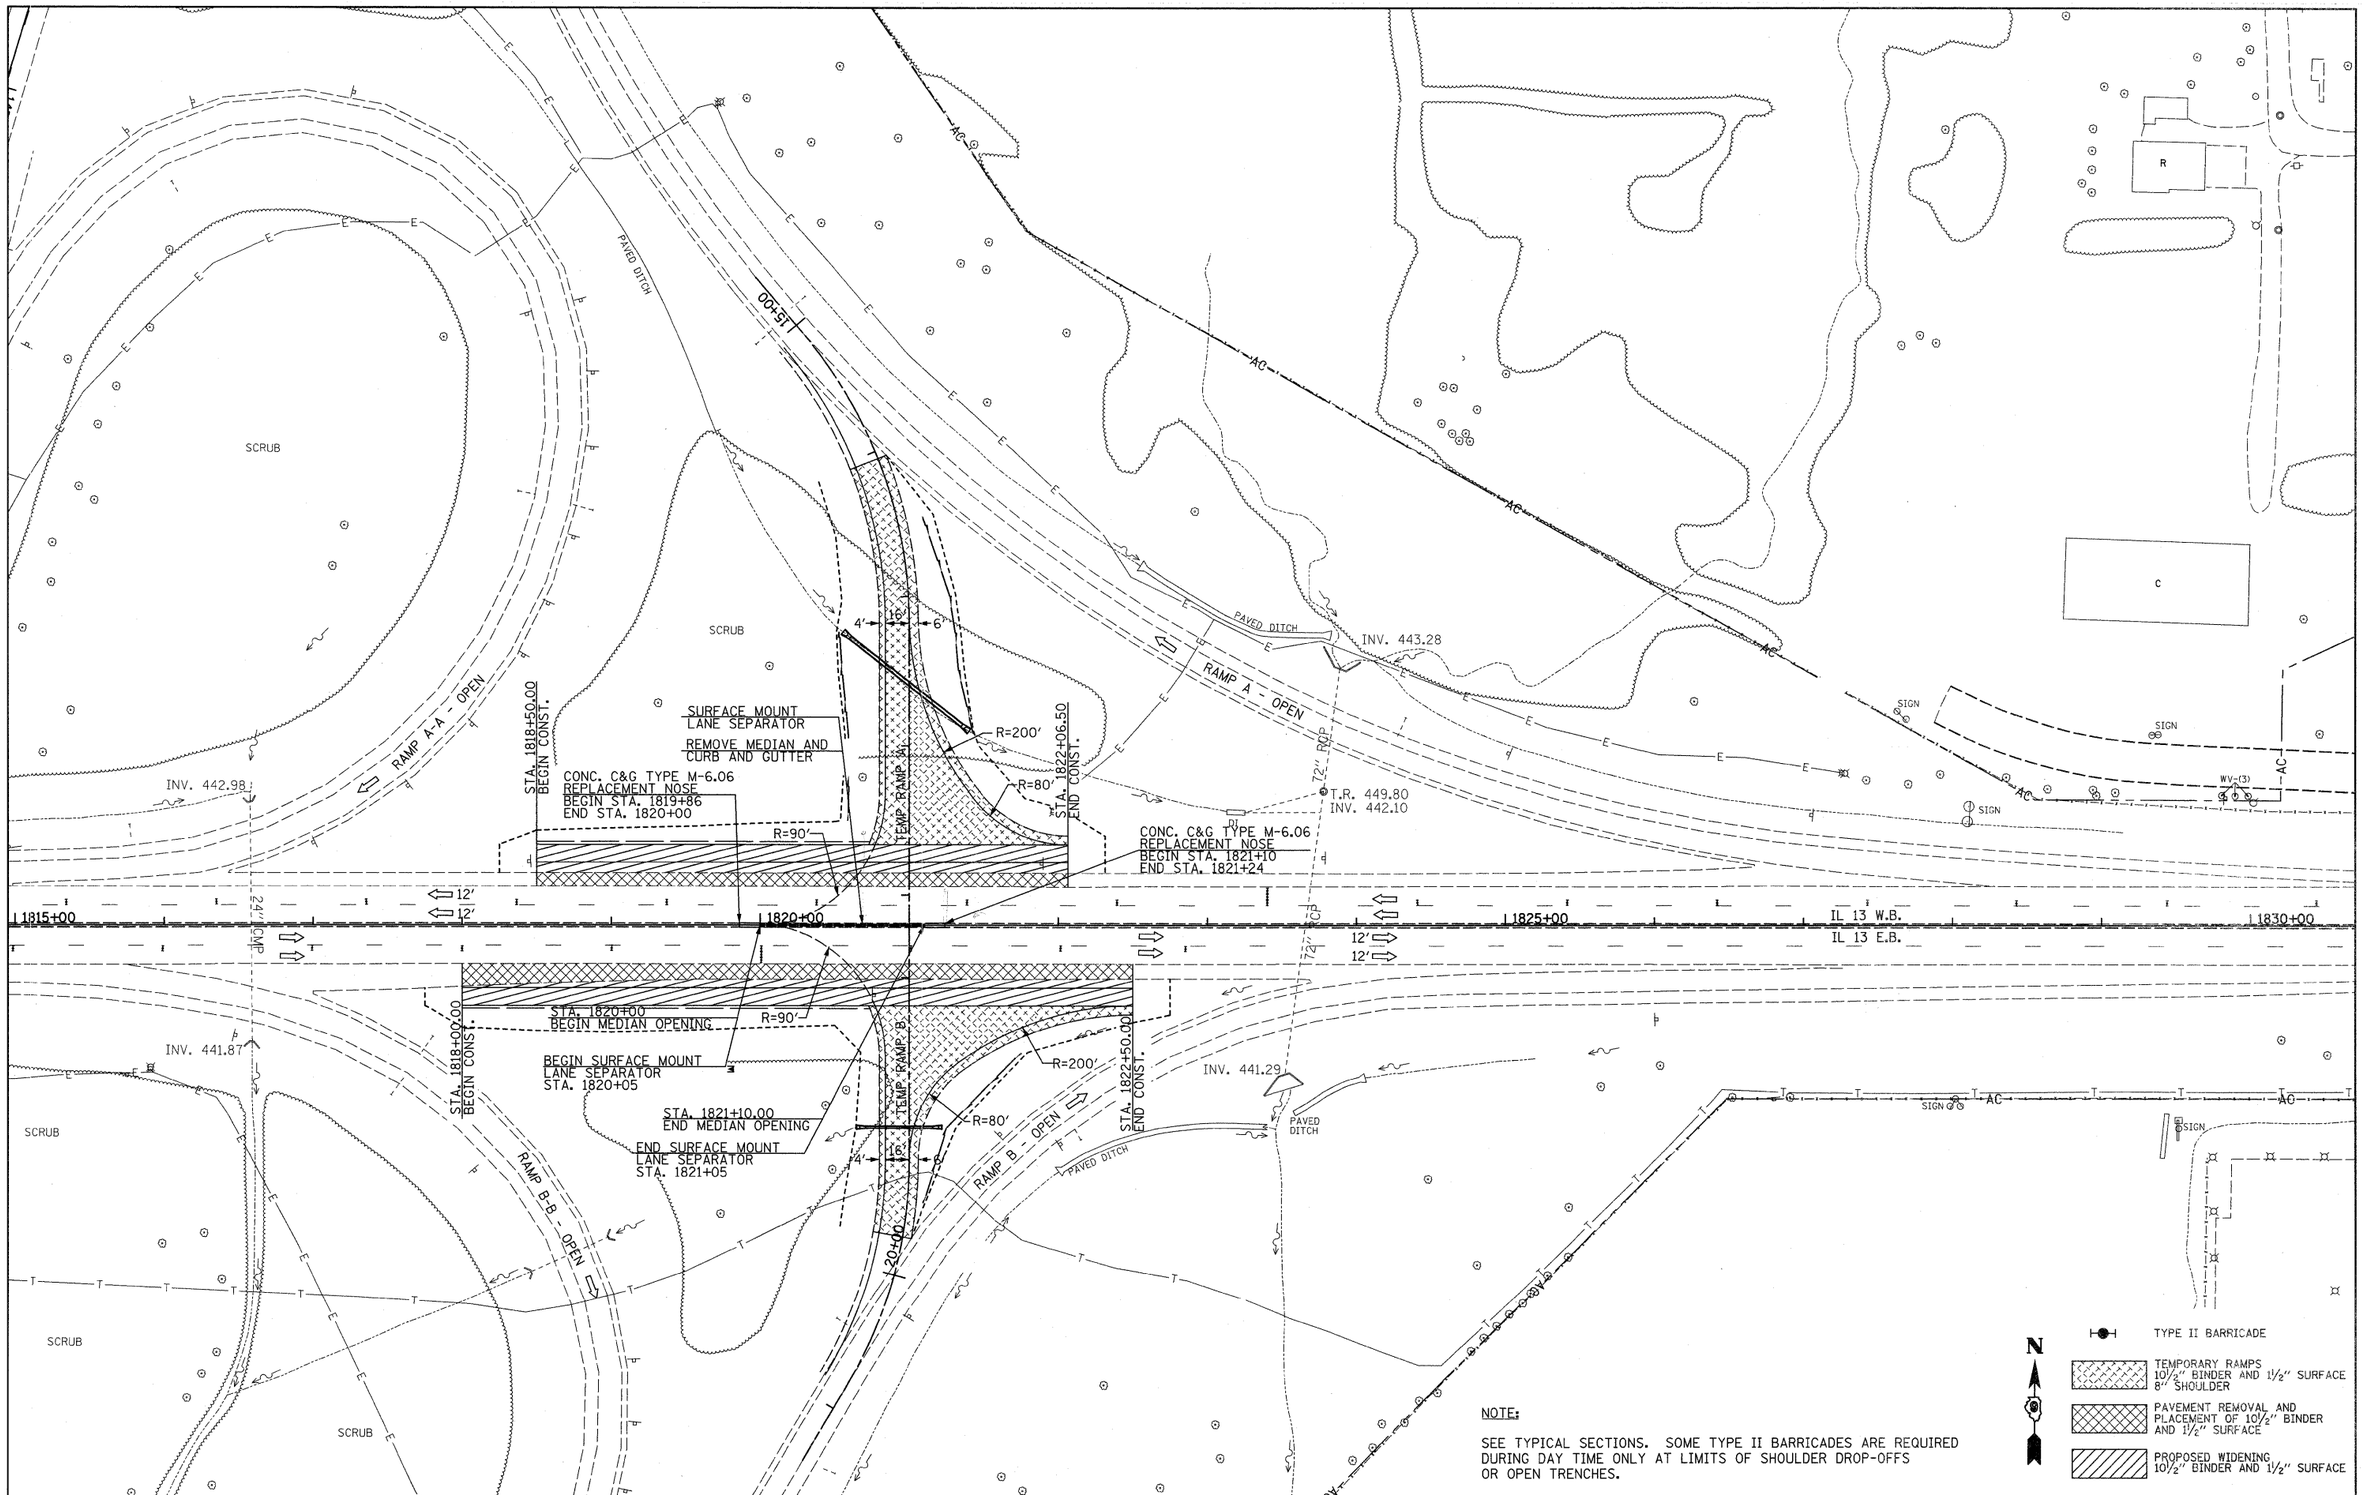


NOTE:

SEE TYPICAL SECTIONS. SOME TYPE II BARRICADES ARE REQUIRED DURING DAY TIME ONLY AT LIMITS OF SHOULDER DROP-OFFS OR OPEN TRENCHES.

| | | | |
|---|---|---|---|
| FILE NAME = $FILEL$ | USER NAME = $USER$ | DESIGNED - | REVISED - |
| | | DRAWN - | REVISED - |
| | PLOT SCALE = $SCALE$ | CHECKED - | REVISED - |
| | PLOT DATE = $DATE$ | DATE - | REVISED - |

**STATE OF ILLINOIS**
**DEPARTMENT OF TRANSPORTATION**

**PLAN VIEW & TRAFFIC CONTROL**
**ILLINOIS ROUTE 13**

SCALE: 1" = 50' | SHEET NO. 3 OF 5 SHEETS | STA. 1815+00 TO STA. 1830+00

| F.A.P. RTE. | SECTION | COUNTY | TOTAL SHEETS | SHEET NO. |
|---|---|---|---|---|
| 331 | (1X-1)A-1,R-6,N-6,TS-5 | WILLIAMSON | 52 | 21 |
| | | CONTRACT NO. 78223 | | |
| | ILLINOIS | FED. AID PROJECT | | |