LOCATION MAP
FAP 869 / IL 14
NEAR OLD DUQUOIN

NOT TO SCALE

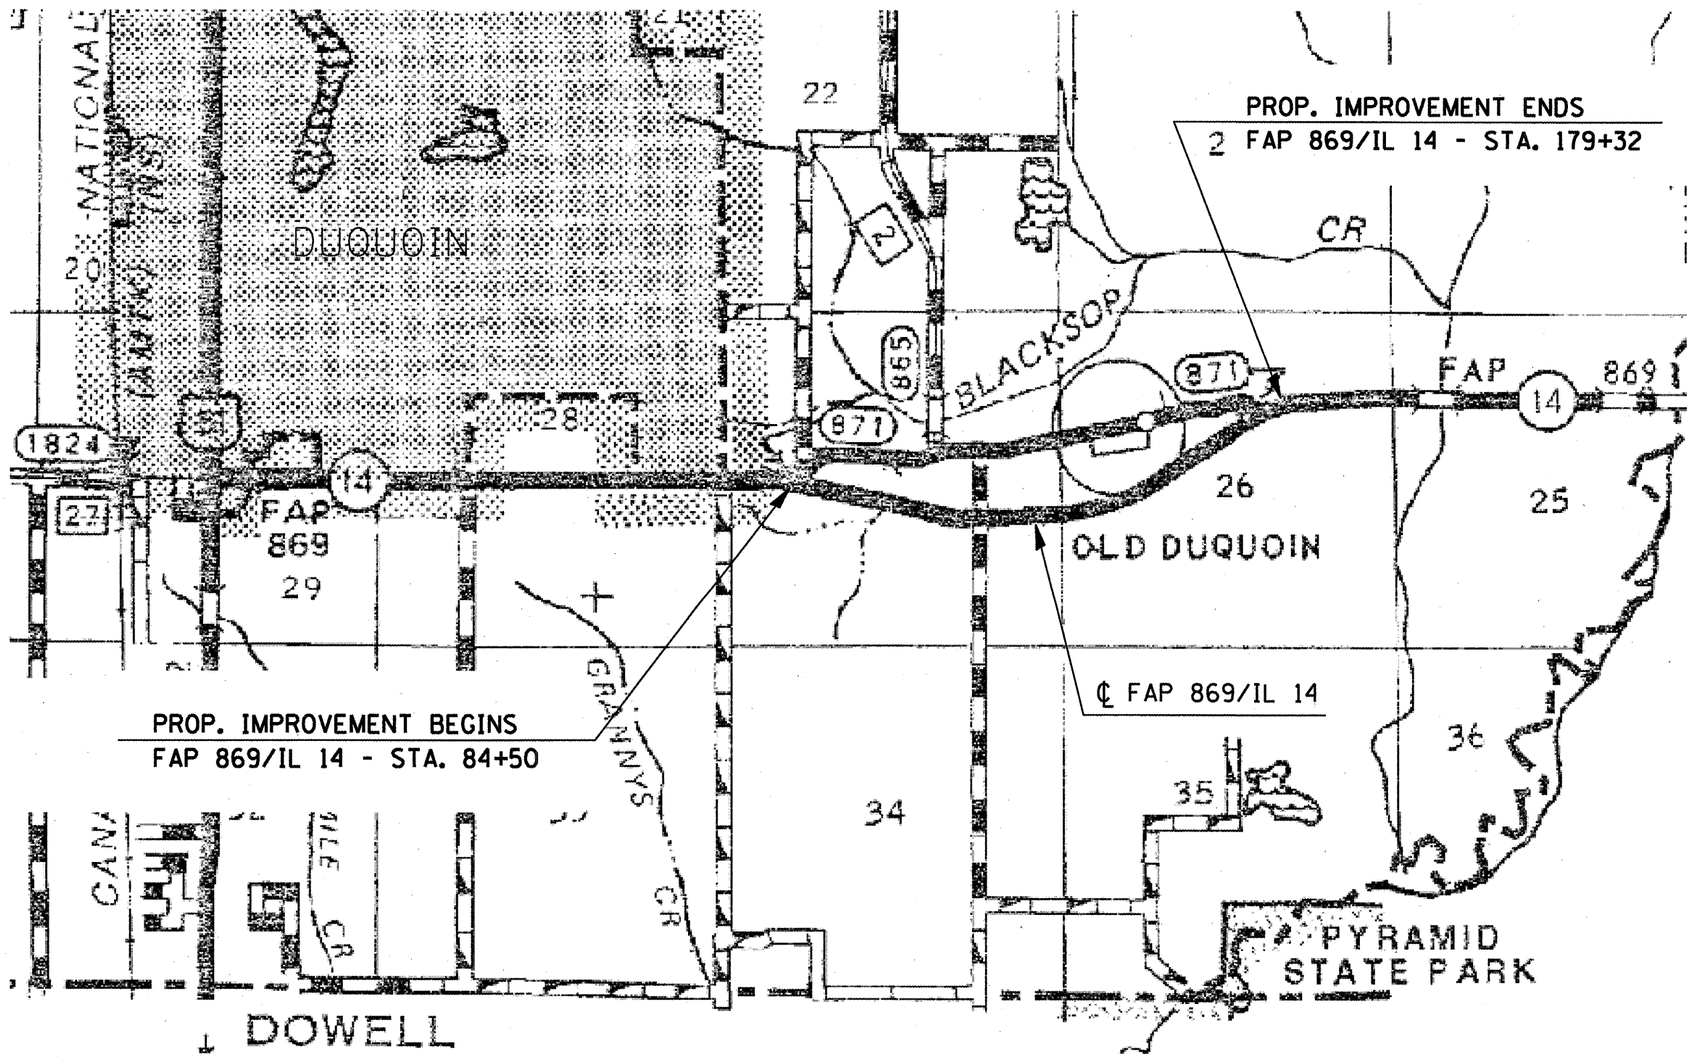

FILE NAME = c:\pw_work\pwidot\mcoordkr\d0239288\78227-sht-plan.dgn	USER NAME = mcoordkr	DESIGNED - ---	REVISED -	STATE OF ILLINOIS DEPARTMENT OF TRANSPORTATION	FAP 869 /IL 14 LOCATION MAP	F.A.P. RTE.	SECTION	COUNTY	TOTAL SHEETS / SHEET NO.
		DRAWN - ---	REVISED -			.869	09.P&VI.P&ESE&V.2011:2	___PEORIA___	.11. / __7__
	PLOT SCALE = 100.0000 ' / IN.	CHECKED - ---	REVISED -					CONTRACT NO. 78227	
	PLOT DATE = 1/13/2011	DATE - _____	REVISED -		SCALE: _____ SHEET NO. __ OF ___ SHEETS STA. _____ TO STA. _____			ILLINOIS FED. AID PROJECT	