85528

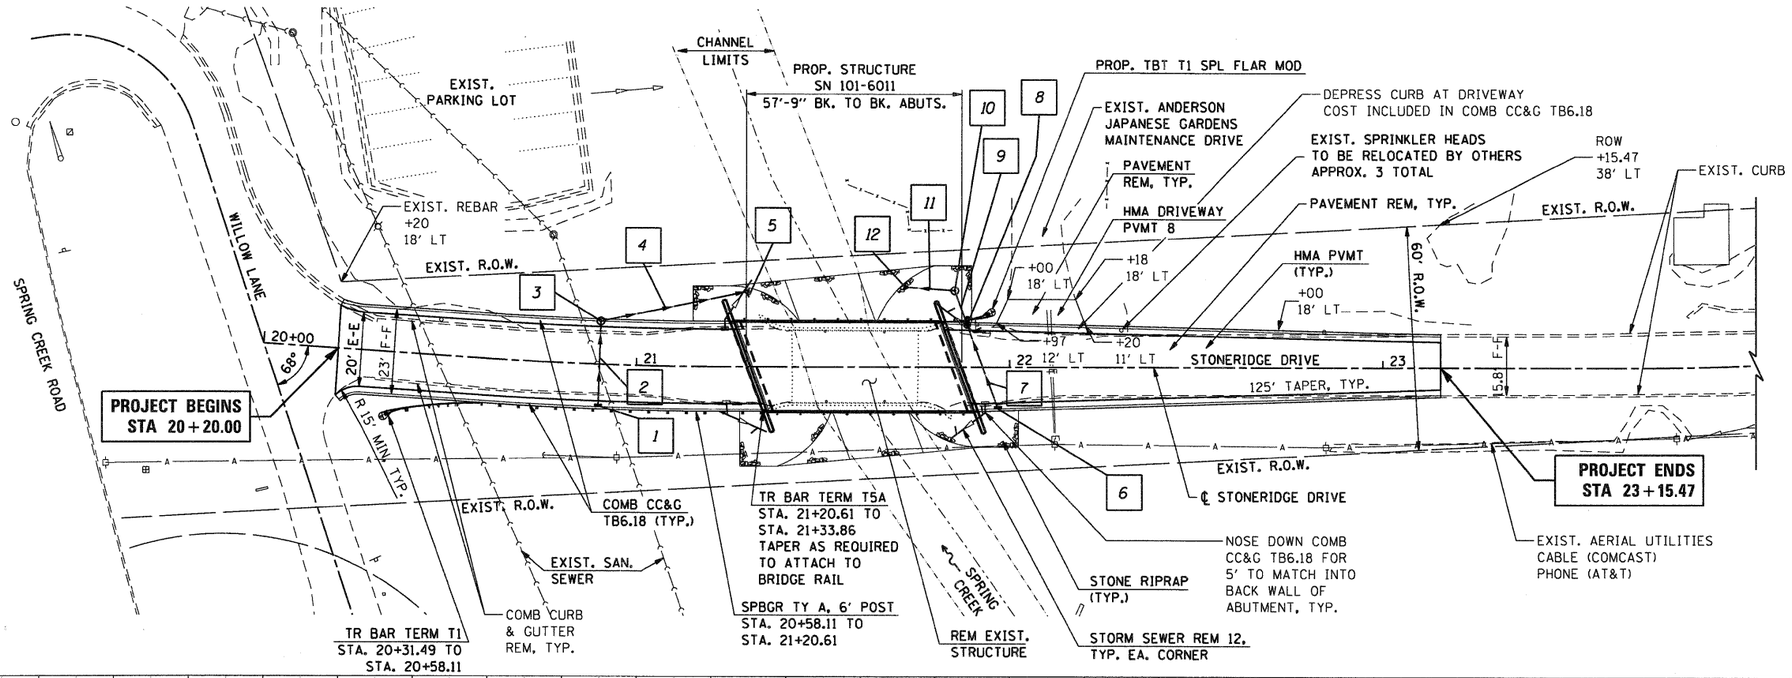

PROP. CURVE SGR-1
PI STA. = 20+90.88
Δ = 3° 45' 55" (LT)
D = 5° 43' 46"
R = 1,000.00'
T = 32.87'
L = 65.72'
E = 0.54'
e = -----
T.R. = -----
S.E. RUN = -----
P.C. STA. = 20+58.01
P.T. STA. = 21+23.72

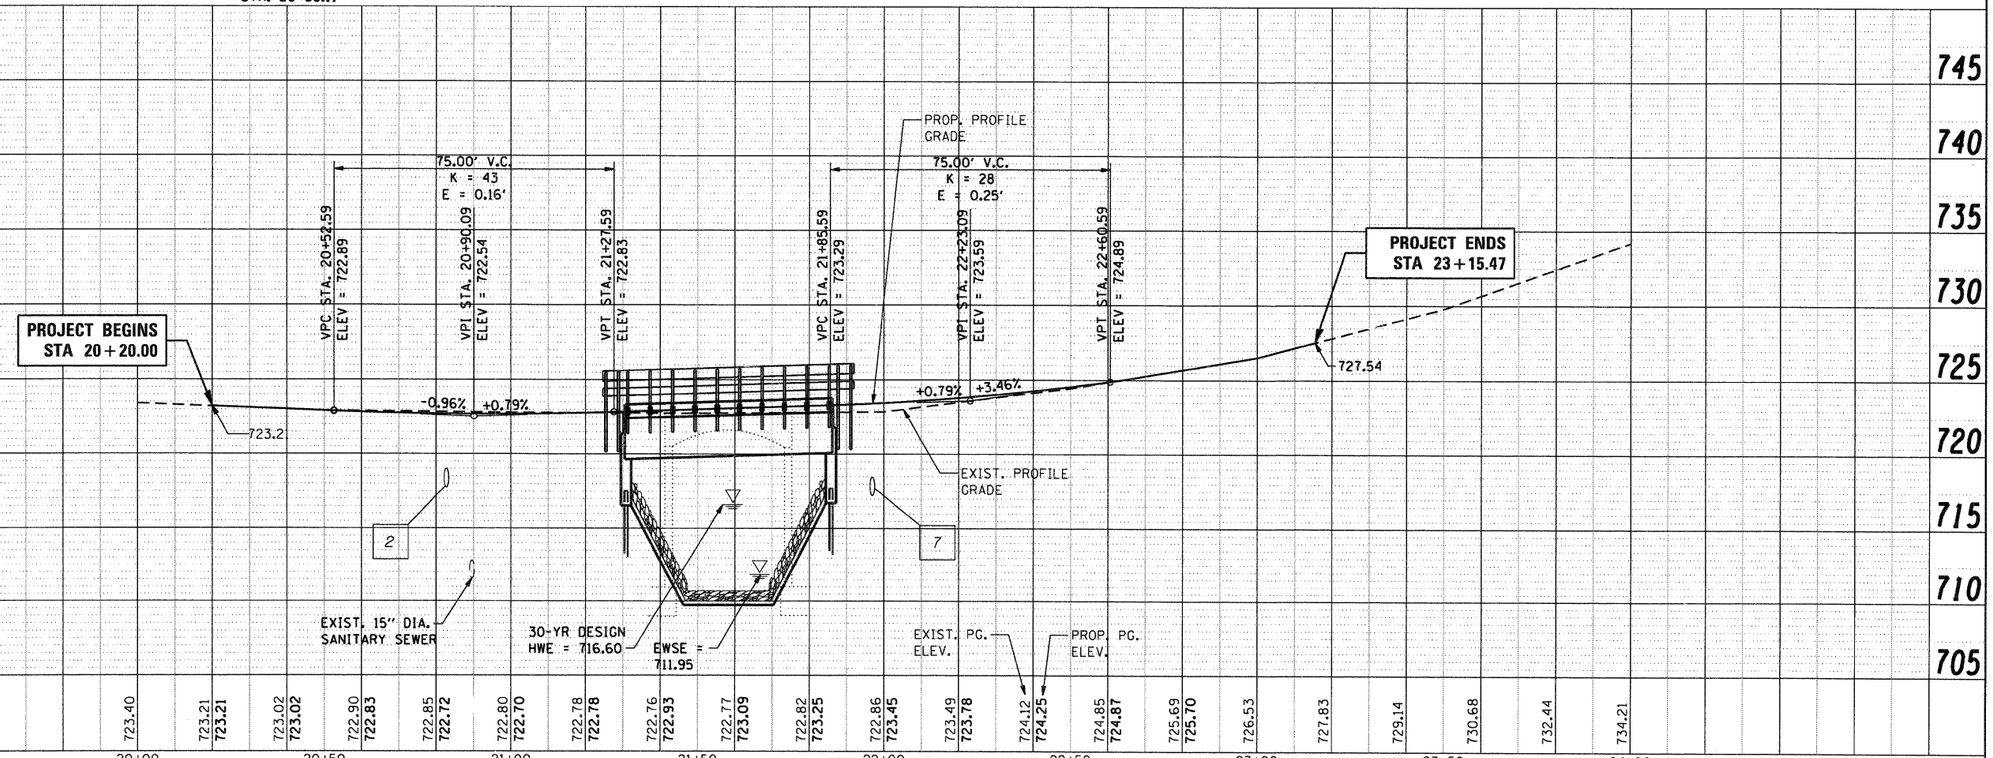

COMPANY NAME: SEC GROUP, INC.
PROJECT CONTACT: Kevin Arft
CLIENT: City of Rockford
DATE PLOTTED: 12/16/2010 12:58:00 PM
FILE NAME: 86100020-prp-01.dgn
PLOT DRIVER: pdf.pltd
PEN TABLE: STANDARD-TRANS.TBL

Illinois Professional Design Firm # 184-000708
SEC Group, Inc.
An HR Green Company
420 N. Front Street
McHenry, IL 60050-2136
t. 815.385.1778 f. 815.385.1781
www.secgroupinc.com
•McHenry,IL •Yorkville,IL •New Lenox,IL •Chicago,IL

USER NAME = whood	DESIGNED - JMW	REVISED -	
FILE NAME = 86100020-prp-01.dgn	DRAWN - RCB	REVISED -	
PLOT SCALE = 1'=20'	CHECKED - RGD	REVISED -	
PLOT DATE = 12/16/2010	DATE - 12/16/10	REVISED -	

CITY OF ROCKFORD

STONERIDGE DRIVE OVER SPRING CREEK
PLAN AND PROFILE

SCALE: 1"=20' | SHEET NO. 1 OF 1 SHEETS | STA. STONERIDGE DRIVE

F.A.U. RTE.	SECTION	COUNTY	TOTAL SHEETS	SHEET NO.
	09-00559-00-BR	Winnebago	21	6
		CONTRACT NO. 85528		
FED. ROAD DIST. NO. 2	ILLINOIS	FED. AID PROJECT		