SEC. 18, T26N, R3W, 3rd PM

PIPE SCHEDULE

	FROM STR.	TO STR.	LENGTH	CLASS	TYPE	DIA	SLOPE
(1)	3	EX-1	179.6'	A	2	24"	0.9%
(2)	1	2	25.0'	A	1	12"	0.5%
(3)	2	3	47.4'	A	2	12"	4.7%
(4)	4	3	27.4'	A	2	12"	3.7%
(5)	5	3	47.2'	A	2	24"	1.5%
(6)	6	5	98.5'	A	2	24"	2.4%
(6A)	6A	6	27.4'	A	1	12"	0.5%
(7)	7	6	95.0'	A	1	24"	1.3%

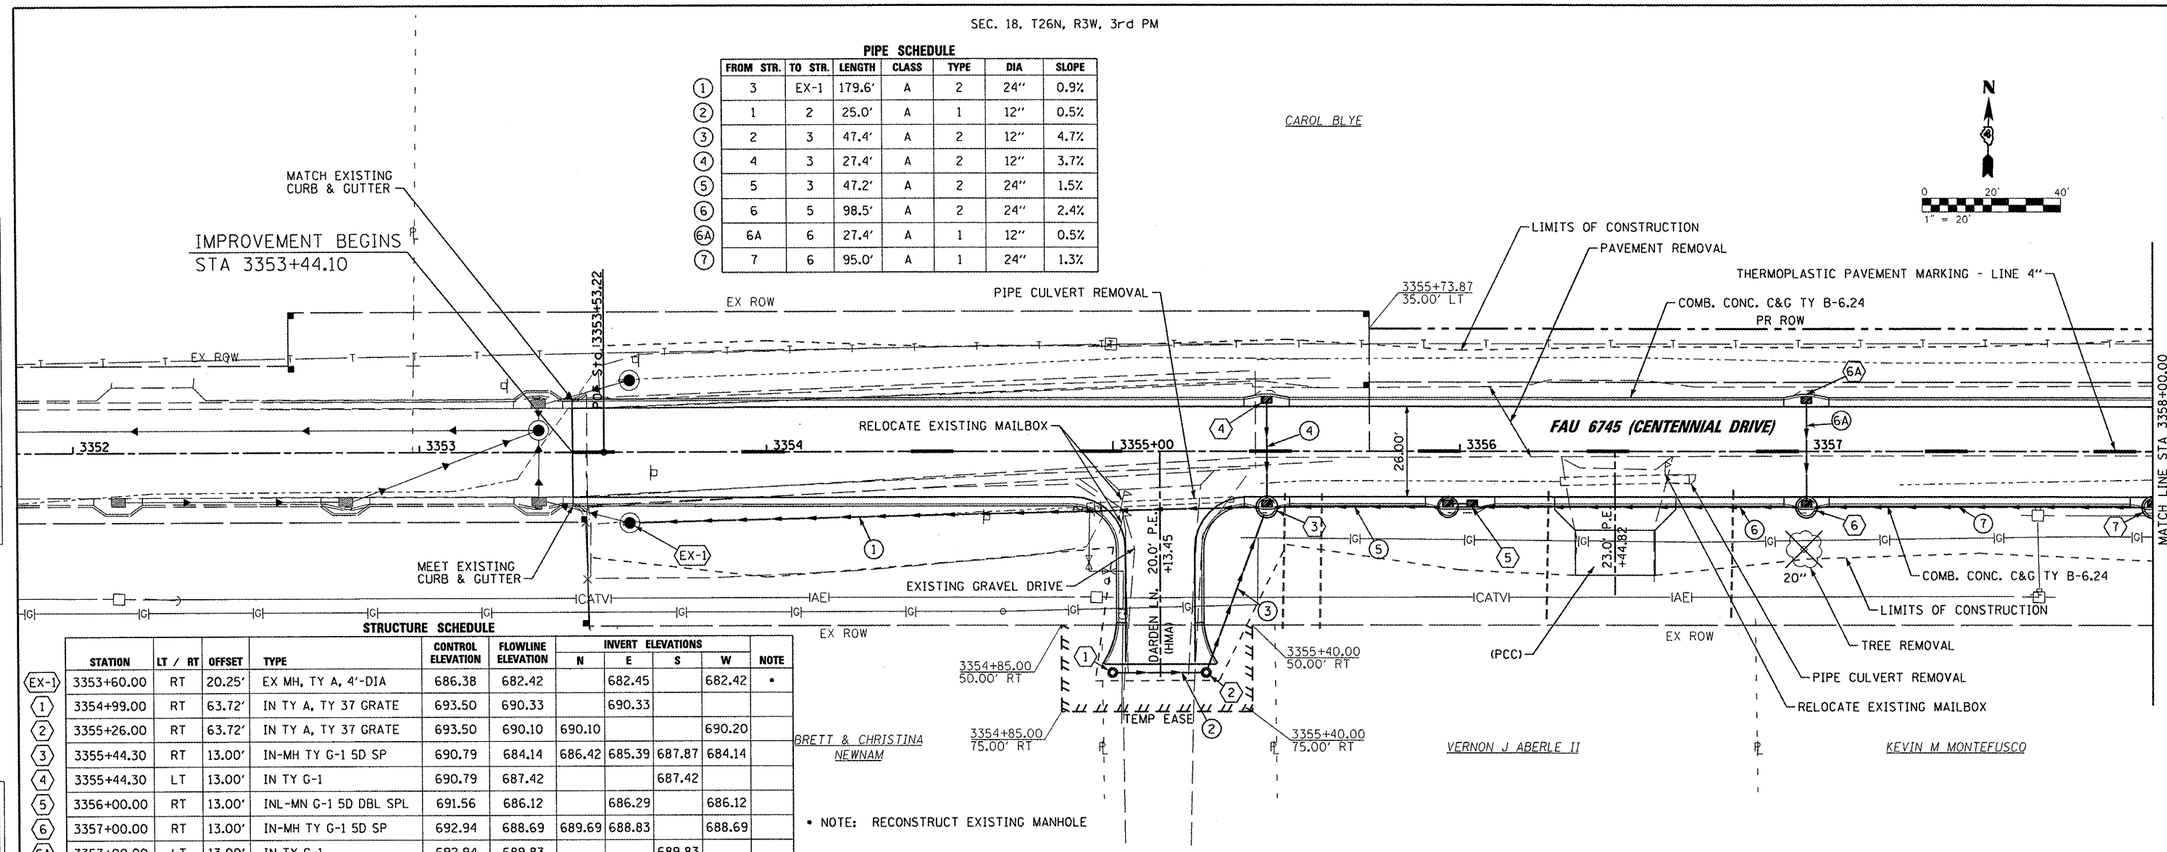

STRUCTURE SCHEDULE

	STATION	LT / RT	OFFSET	TYPE	CONTROL ELEVATION	FLOWLINE ELEVATION	INVERT ELEVATIONS N	E	S	W	NOTE
(EX-1)	3353+60.00	RT	20.25'	EX MH, TY A, 4'-DIA	686.38	682.42		682.45		682.42	•
(1)	3354+99.00	RT	63.72'	IN TY A, TY 37 GRATE	693.50	690.33		690.33			
(2)	3355+26.00	RT	63.72'	IN TY A, TY 37 GRATE	693.50	690.10	690.10			690.20	
(3)	3355+44.30	RT	13.00'	IN-MH TY G-1 5D SP	690.79	684.14	686.42	685.39	687.87	684.14	
(4)	3355+44.30	LT	13.00'	IN TY G-1	690.79	687.42			687.42		
(5)	3356+00.00	RT	13.00'	INL-MN G-1 5D DBL SPL	691.56	686.12		686.29		686.12	
(6)	3357+00.00	RT	13.00'	IN-MH TY G-1 5D SP	692.94	688.69	689.69	688.83		688.69	
(6A)	3357+00.00	LT	13.00'	IN TY G-1	692.94	689.83			689.83		
(7)	3358+00.00	RT	13.00'	IN-MH TY G-1 5D SP	694.33	690.11		690.21		690.11	

• NOTE: RECONSTRUCT EXISTING MANHOLE

SEC. 19, T26N, R3W, 3rd PM

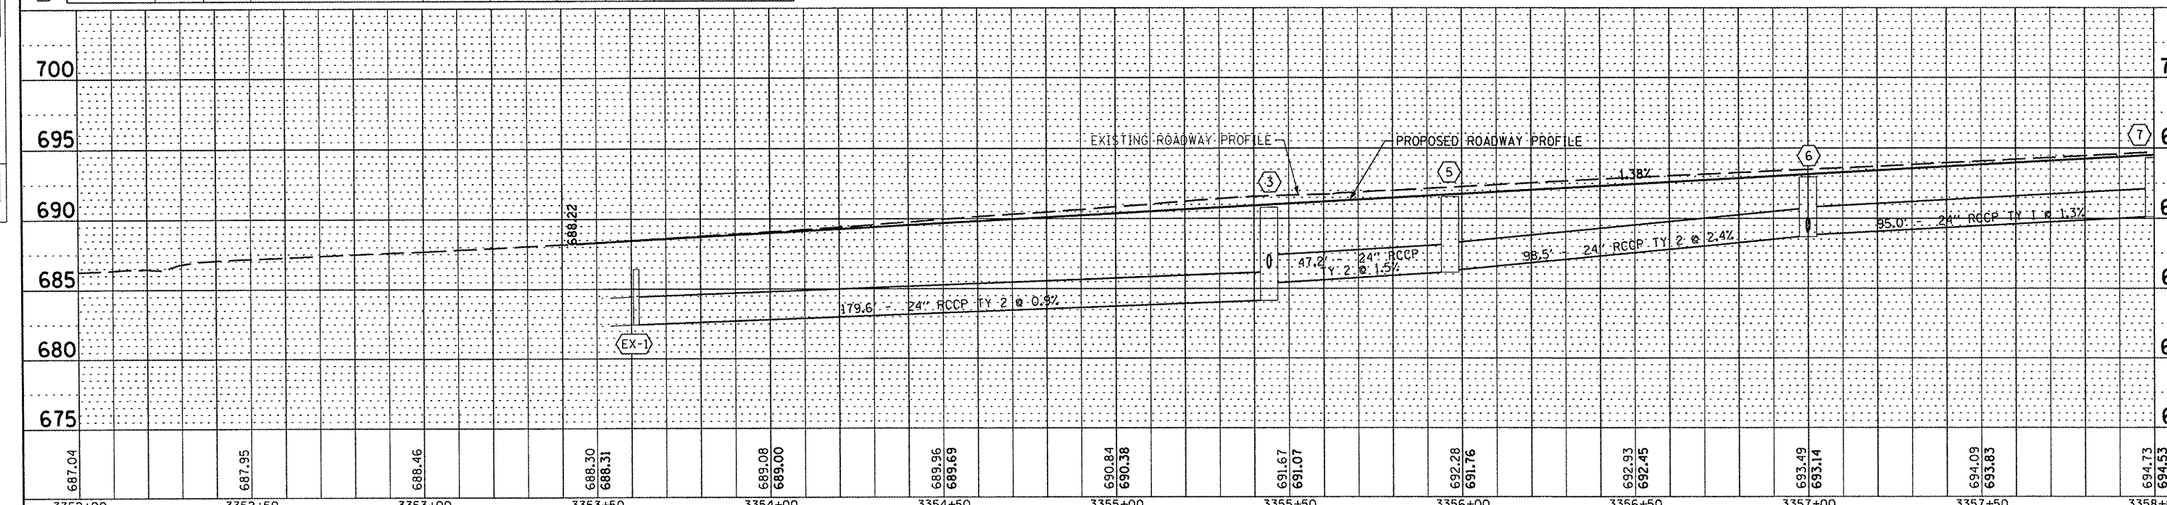

FILE NAME = s:\237\2010\23710006 (CentennialDriveSegmentIVPhIII\CADD\CADD Sheets\D489481-sht-plnpr1.dgn	USER NAME = rmbradle	DESIGNED - BAB/RAW	REVISED -	**STATE OF ILLINOIS DEPARTMENT OF TRANSPORTATION**	**CENTENNIAL DRIVE PHASE IV PLAN & PROFILE**
	PLOT SCALE = 40.0000 ' / IN.	DRAWN - BAB	REVISED -		SCALE: 1" = 20' | SHEET NO. 1 OF 5 SHEETS | STA. 3353+44.10 TO STA. 3358+00.00
	PLOT DATE = 3/15/2011	CHECKED - RMB	REVISED -		
		DATE - 03/02/2011	REVISED -		

F.A.U. RTE.	SECTION	COUNTY	TOTAL SHEETS	SHEET NO.
6745	07-00130-03-PV	TAZEWELL	39	9
		CONTRACT NO. 89481		
	ILLINOIS FED. AID PROJECT			

PLAN — SURVEYED / PLOTTED / ALIGNMENT CHECKED / BY OF MFA CHECKED / ADD'D FILE NAME / NOTE BOOK / NO. / DATE / BY

PROFILE — SURVEYED / PLOTTED / ALIGNMENT CHECKED / BM, NOTED / STRUCTURE ADDTNS CHKD / NOTE BOOK / NO. / DATE / BY