SEC. 18, T26N, R3W, 3rd PM

MPM HOMECRAFRTERS LLC

JAMES R & YOLANDA L HIGGENS

JOSEPH L & TAMARA D WILKINS

ROBERT & EILEEN MOSBACH

JOSHUA B SPAIN & ERIN A OLANDER

SAVANNAH LANE

30.0' R

30.0' R

100+00

3370+00

3371

3372

3373

3374

3375+00

MATCH LINE STA 3370+00.00
SEE PLAN AND PROFILE SHEET 3 OF 5

MATCH LINE STA 3376+00.00
SEE PLAN AND PROFILE SHEET 5 OF 5

THERMOPLASTIC PAVEMENT MARKING - LINE 4"

COMB. CONC. C&G TY B-6.24

LIMITS OF CONSTRUCTION

EX ROW

RELOCATE EXISTING MAILBOX

PIPE CULVERT REMOVAL

FAU 6745 (CENTENNIAL DRIVE)

26.0'

EX ROW

PR ROW

3372+35.00
30.00' RT

3372+35.00
35.00' RT

3370+00.00
35.00' RT

PAVEMENT REMOVAL

STA 3371+27.76 (FAU 6745) =
STA 100+00.00 (SAVANNAH LANE)

PR ROW

LIMITS OF CONSTRUCTION

COMB. CONC. C&G TY B-6.24

3374+20.00
30.00' RT

12.0' P.E.
+50.00

(GRAVEL)

12.0' P.E.
+18.50

(HMA)

PR ROW

3376+00.00
30.00' RT

3376+00.00
50.00' RT

TEMP EASE

3374+20.00
70.00' RT

3376+00.00
70.00' RT

ROY A DANZ

N

0 20' 40'
1" = 20'

**STRUCTURE SCHEDULE**

| | STATION | LT / RT | OFFSET | TYPE | CONTROL ELEVATION | FLOWLINE ELEVATION | INVERT ELEVATIONS N | E | S | W | NOTE |
|---|---|---|---|---|---|---|---|---|---|---|---|
| (21) | 3372+00.00 | RT | 13.00' | IN TY G-1 | 713.68 | 710.39 | 710.43 | 710.43 | | 710.39 | |
| (22) | 3372+00.00 | LT | 13.00' | IN TY G-1 | 713.68 | 710.57 | | | 710.57 | | |
| (21A) | 3374+00.00 | RT | 13.00' | IN TY G-1 | 716.44 | 713.09 | 713.19 | | | 713.09 | |
| (22A) | 3374+00.00 | LT | 13.00' | IN TY G-1 | 716.44 | 713.33 | | | 713.33 | | |

**PIPE SCHEDULE**

| | FROM STR. | TO STR. | LENGTH | CLASS | TYPE | DIA | SLOPE |
|---|---|---|---|---|---|---|---|
| (21) | 21 | 20 | 247.0' | A | 1 | 12" | 1.3% |
| (22) | 22 | 21 | 28.0' | A | 1 | 12" | 0.5% |
| (22A) | 21A | 21 | 197.0' | A | 1 | 12" | 1.4% |
| (22B) | 22A | 21A | 28.0' | A | 1 | 12" | 0.5% |

SURVEYED
PLOTTED
GRADES CHECKED
R.O.W. CHECKED
NOTE BOOK
NO.
PLAN
BY
DATE

SURVEYED
PLOTTED
GRADES CHECKED
R.O.W. CHECKED
NOTE BOOK
NO.
STRUCTURE NO(S)/MO. CHKD
PROFILE
BY
DATE

SEC. 19, T26N, R3W, 3rd PM

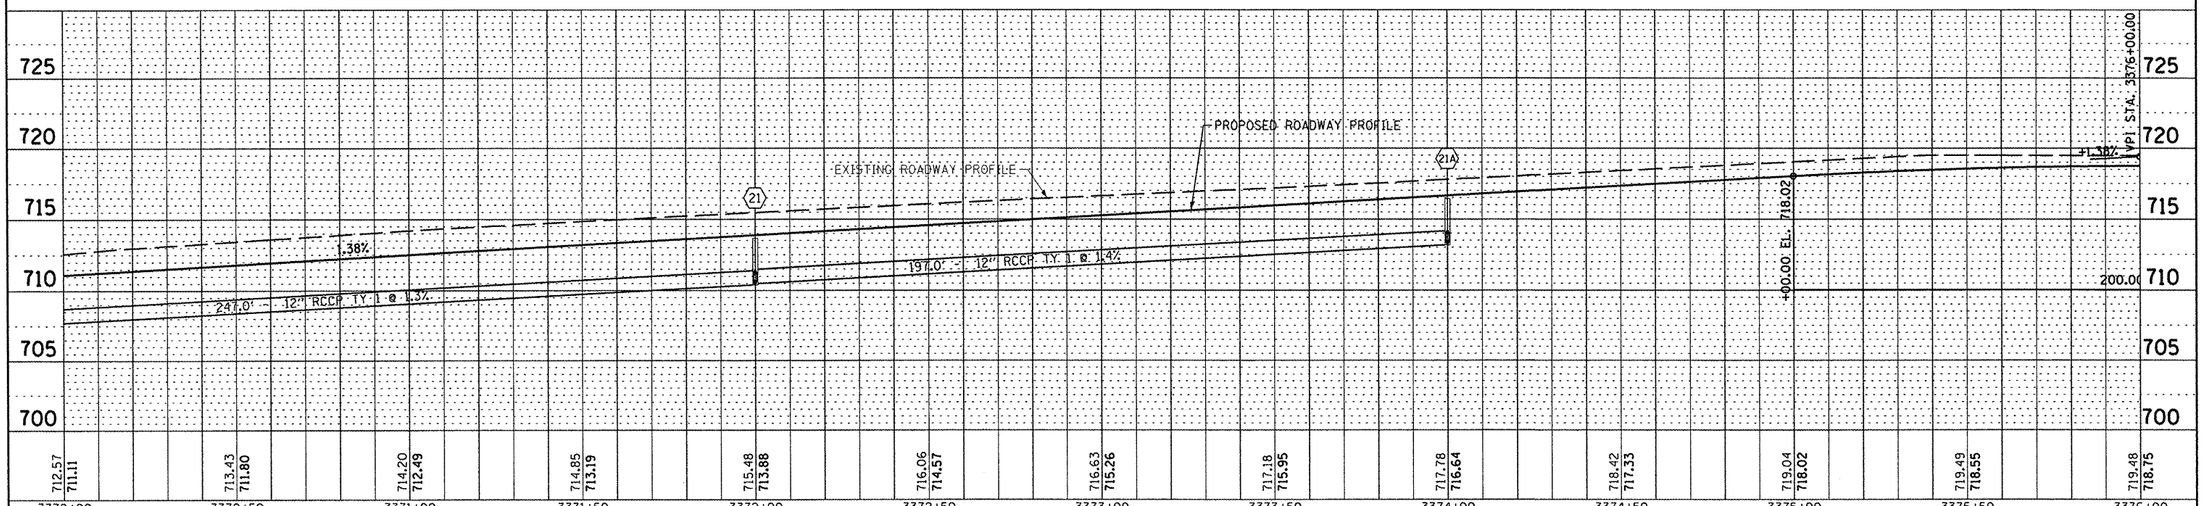


| | | | | |
|---|---|---|---|---|
| FILE NAME = s:\237\2010\23710006 (CentennialDriveSegmentIVPhII)\CADD\CADD Sheets\D489481-sht-plnpr | USER NAME = rmbradle | DESIGNED - BAB/RAW | REVISED - | |
| | PLOT SCALE = 40.0000 ' / IN. | DRAWN - BAB | REVISED - | |
| | PLOT DATE = 3/15/2011 | CHECKED - RMB | REVISED - | |
| | | DATE - 03/02/2011 | REVISED - | |

**STATE OF ILLINOIS**
**DEPARTMENT OF TRANSPORTATION**

**CENTENNIAL DRIVE PHASE IV**
**PLAN & PROFILE**

SCALE: 1" = 20' | SHEET NO. 4 OF 5 SHEETS | STA. 3370+00.00 TO STA. 3376+00.00

| F.A.U. RTE. | SECTION | COUNTY | TOTAL SHEETS | SHEET NO. |
|---|---|---|---|---|
| 6745 | 07-00130-03-PV | TAZEWELL | 39 | 12 |
| | | CONTRACT NO. 89481 | | |
| | | ILLINOIS FED. AID PROJECT | | |