PLOT DATE = 01\11\2011
FILE NAME = I:\02_jobs\02S2041A\CADD\Roadway\Alignment\Sheets\Section_3-11th - 18th\Peoria\C-XSCAP_112007.dgn
PLOT SCALE = 10.000 ' / in.
USER NAME = Johns00944

ORIGINAL SURVEY		BY	DATE
NO.	SURVEYED		
	PLOTTED		
	AREAS		
	AREAS CHECKED		

FINAL SURVEY		BY	DATE
NOTE BOOK	SURVEYED		
NO.	PLOTTED		
	TEMPLATE		
	AREAS		
	AREAS CHECKED		

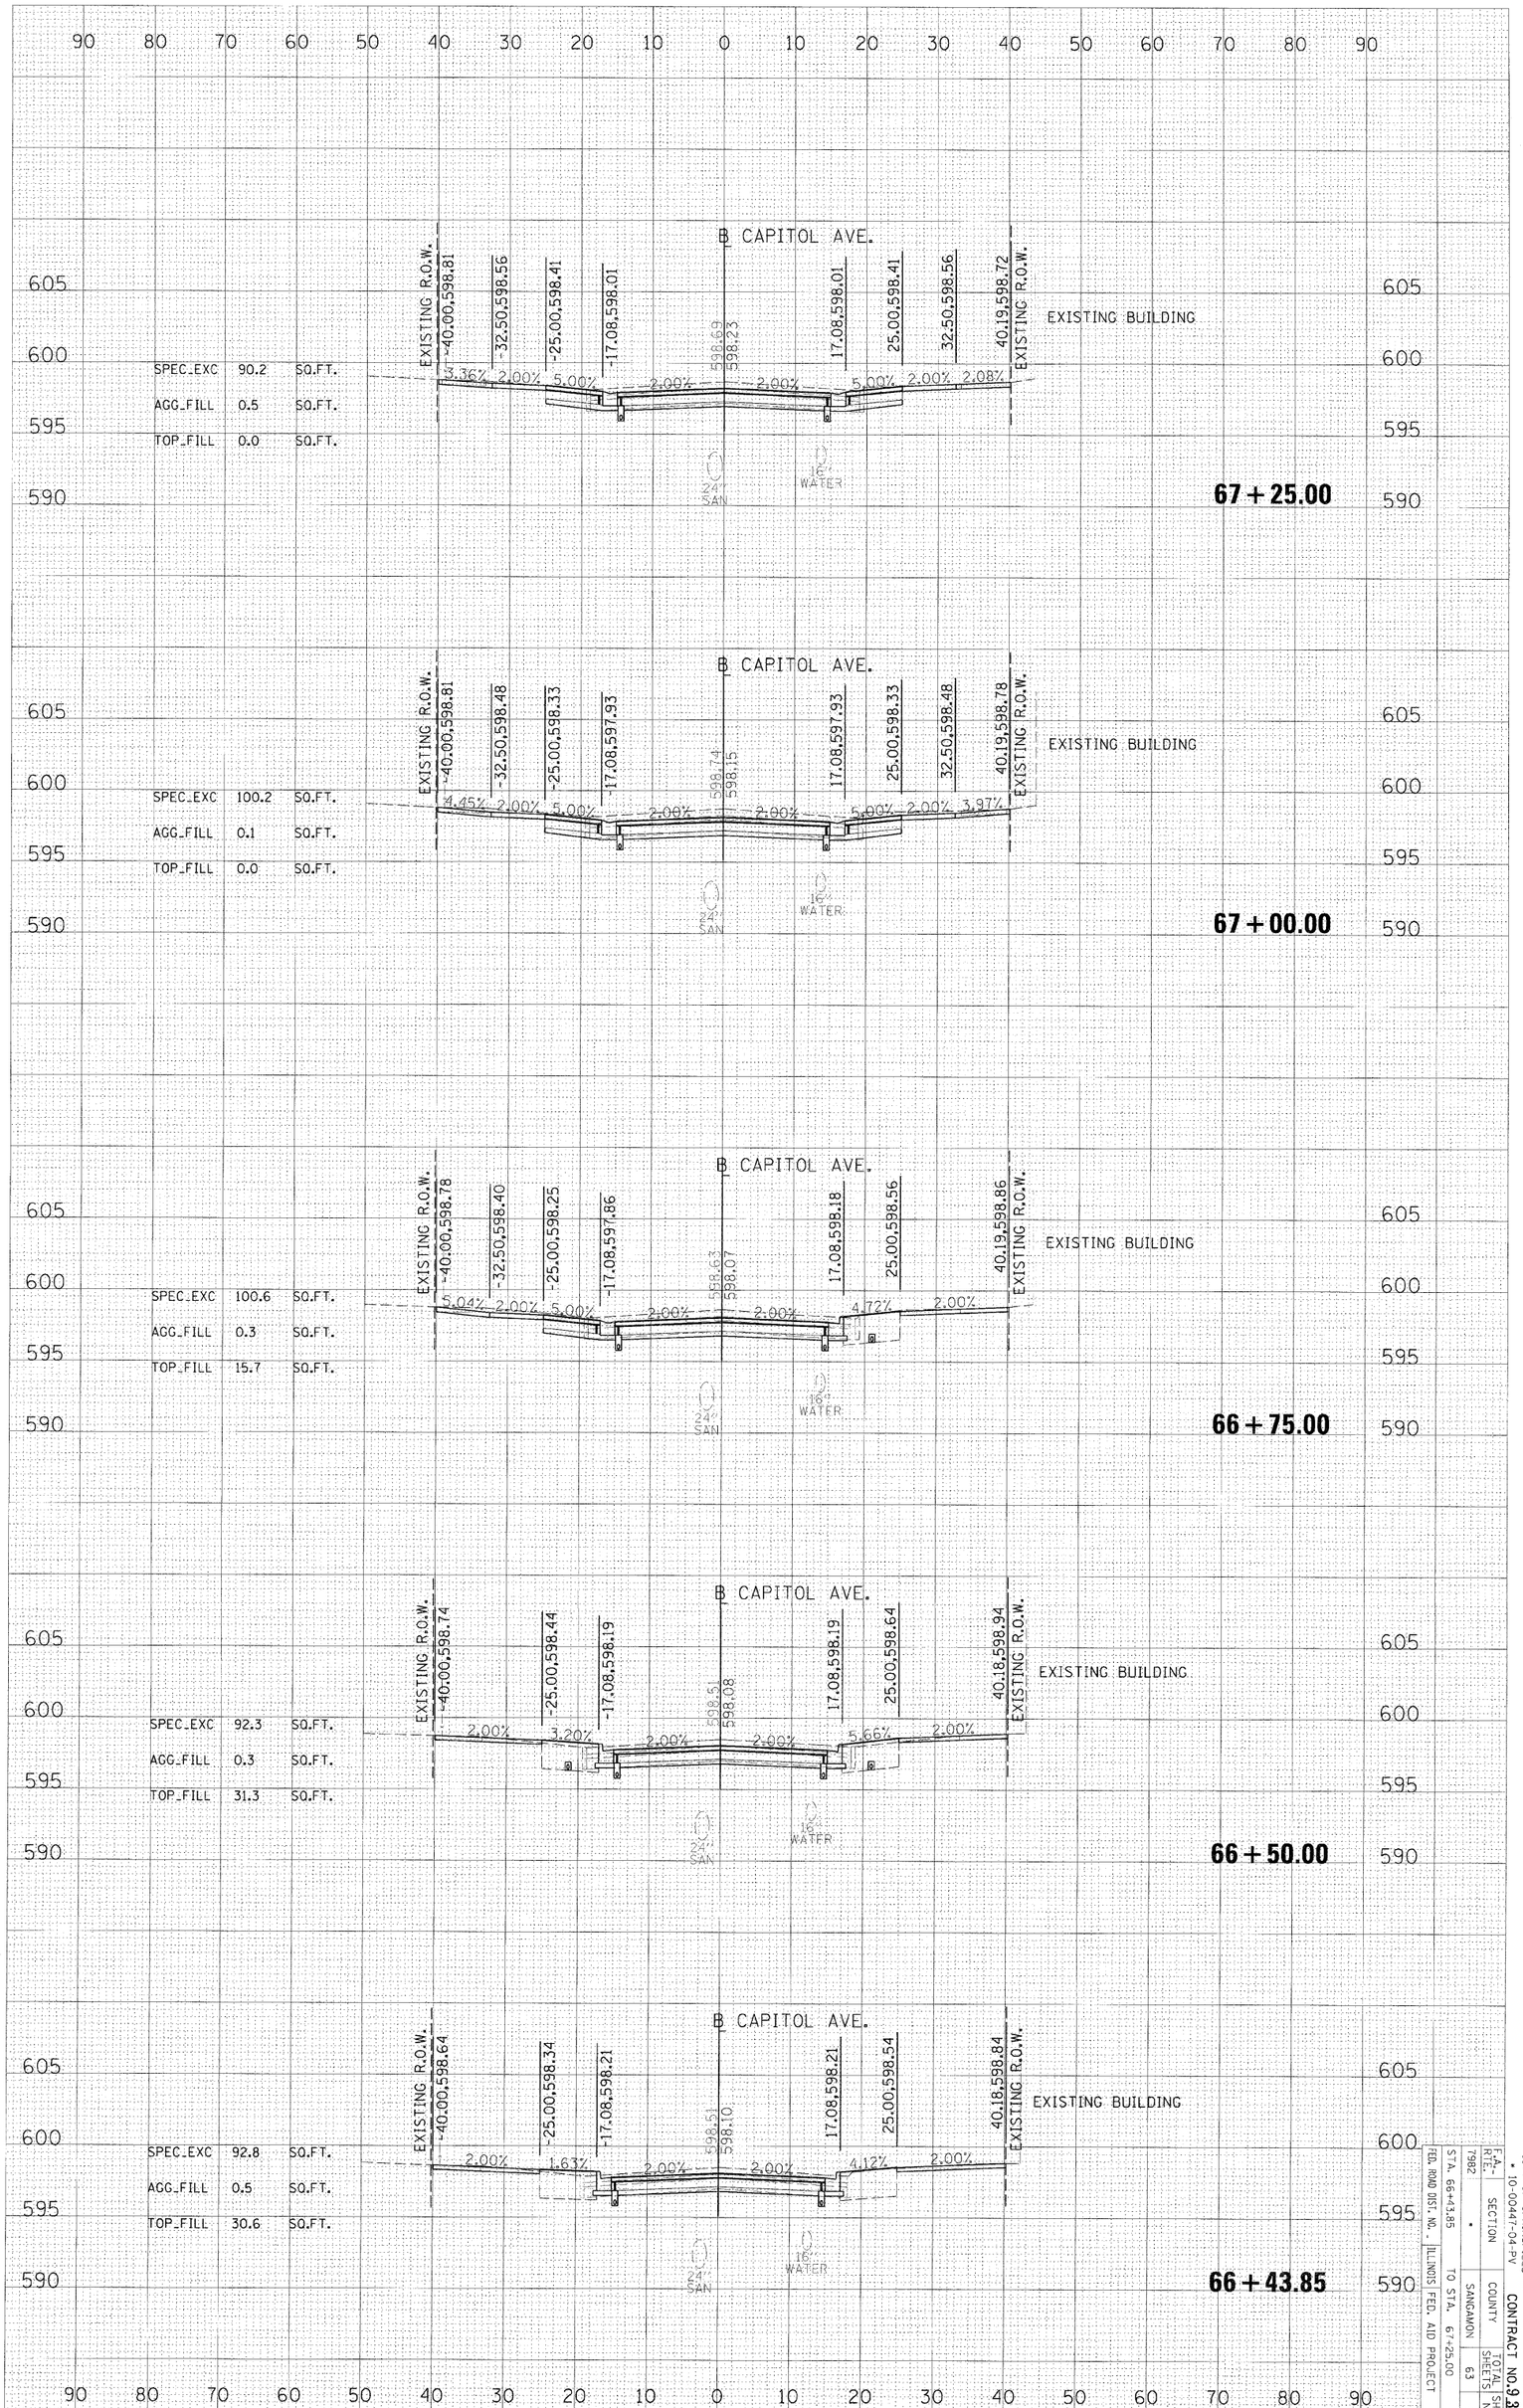

CITY OF SPRINGFIELD
• 10-00447-04-PV
CONTRACT NO. 92544
ROUTE FAP-RTE- 7982
SECTION •
COUNTY SANGAMON
TOTAL SHEETS 63
SHEET NO. 61
FED. ROAD DIST. NO. •
ILLINOIS FED. AID PROJECT
STA. 66+43.85
TO STA. 67+25.00