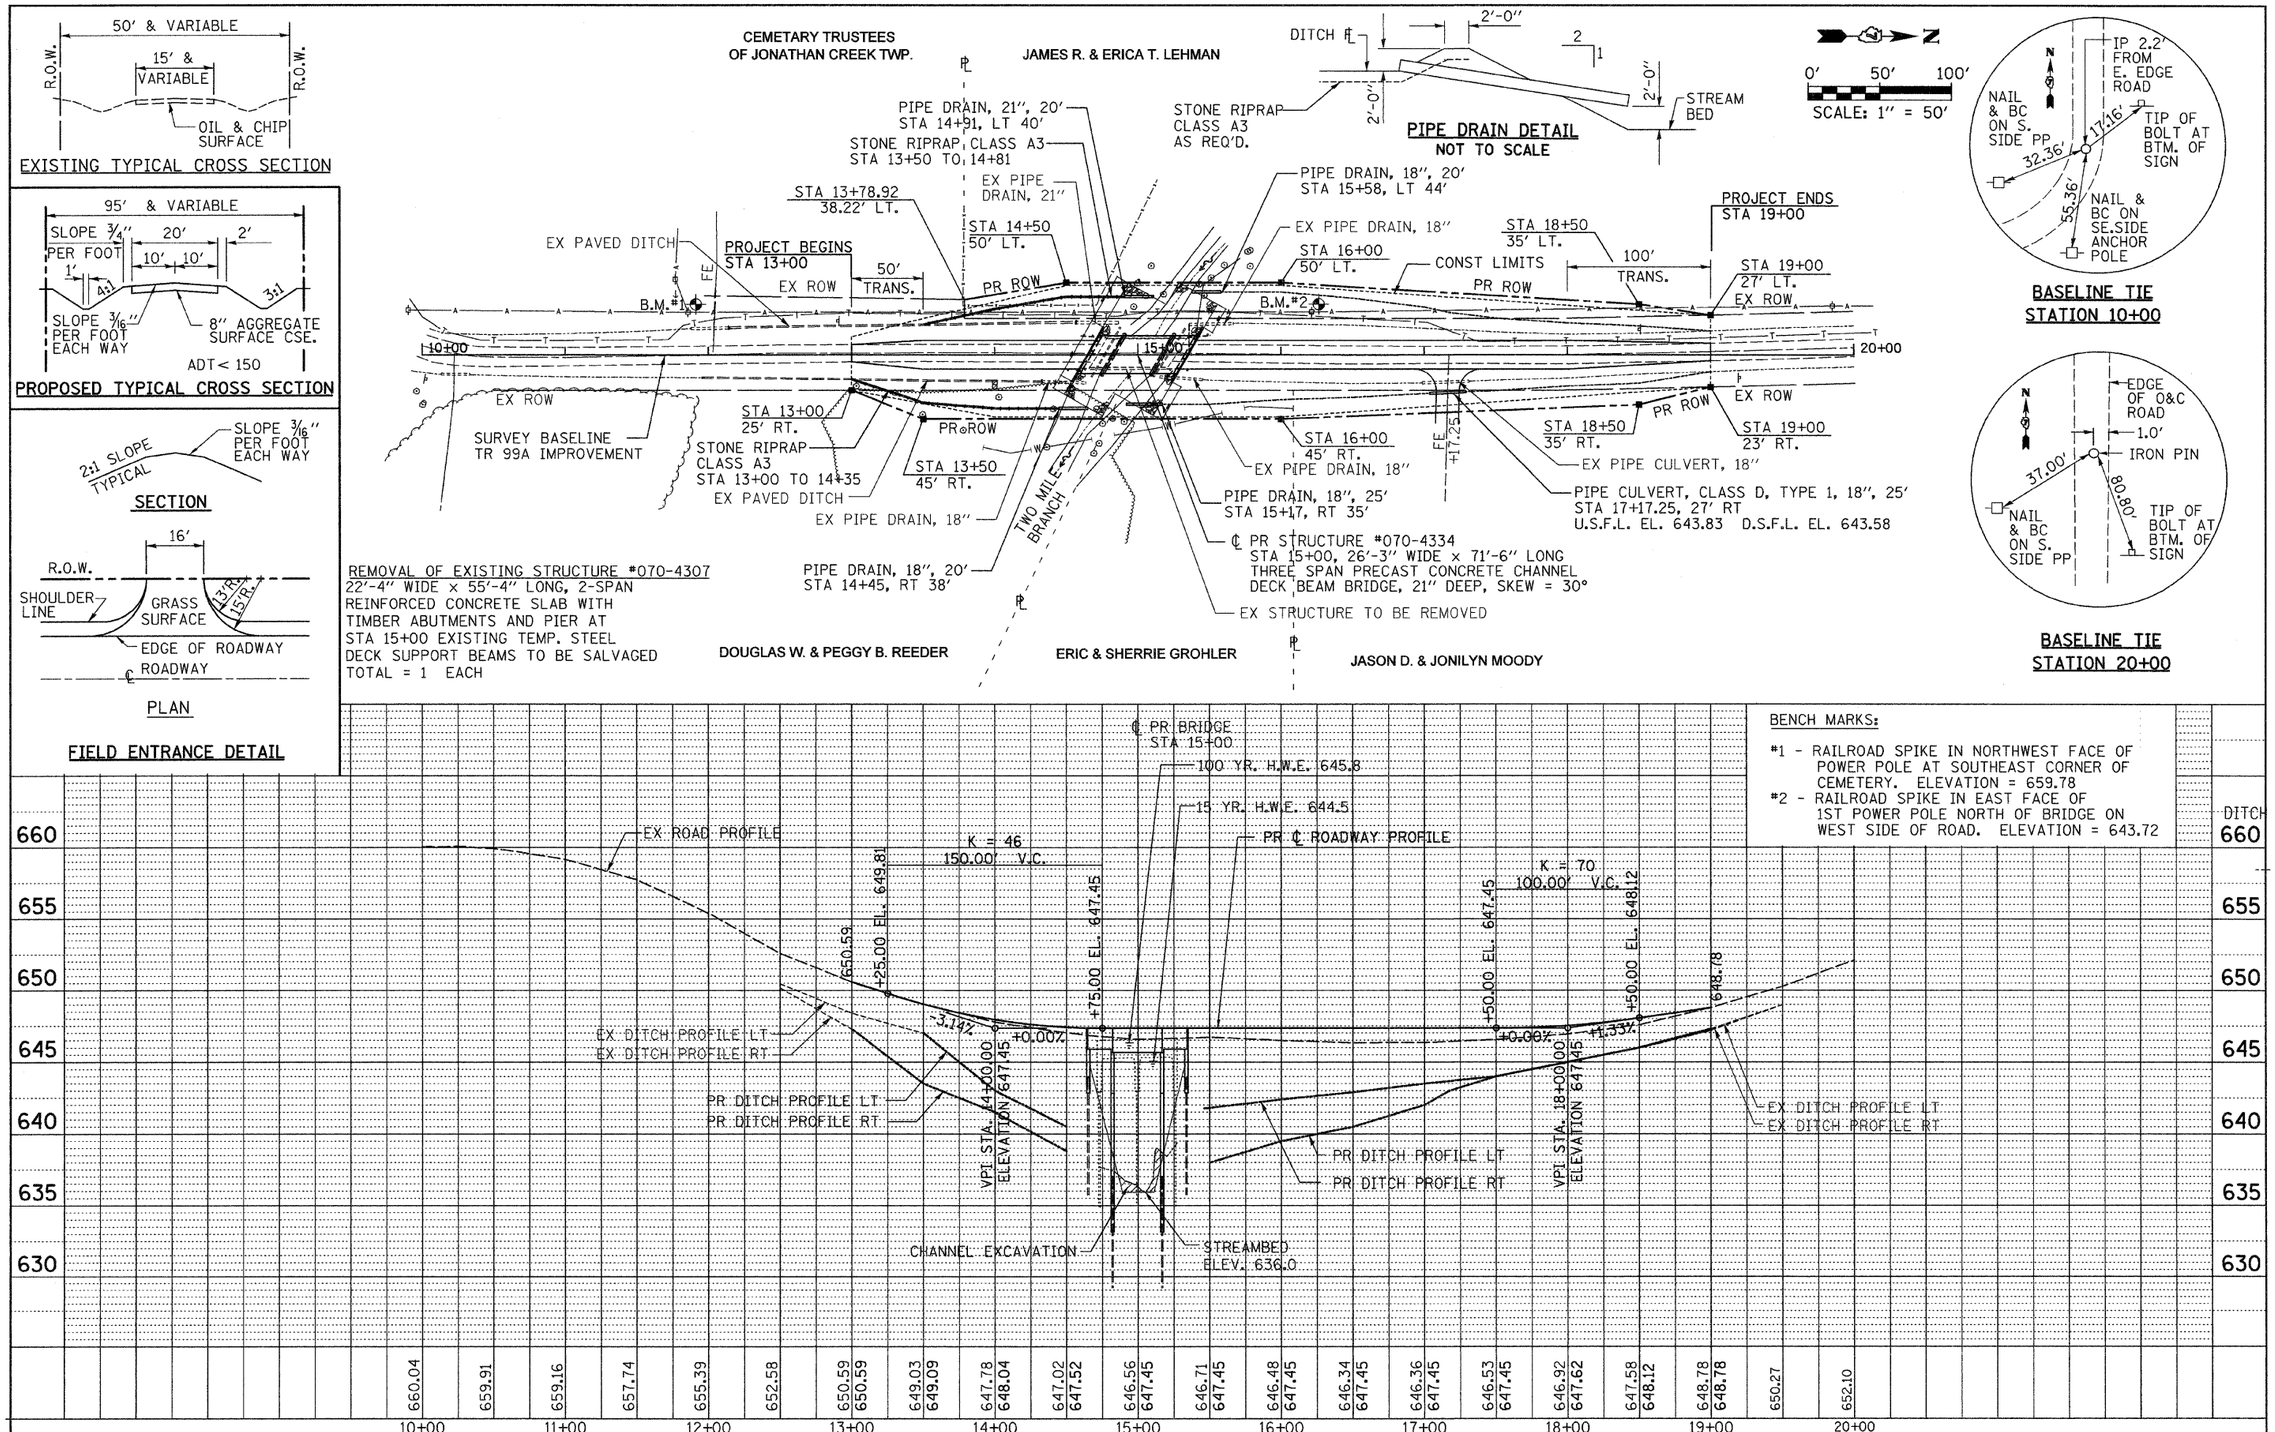

FILE NAME = ...\0704334-003-PlanProf.dgn	USER NAME = _USER_	DESIGNED - MJS	REVISED -
		DRAWN - AGG/GEW	REVISED -
	PLOT SCALE = $SCALE$	CHECKED -	REVISED -
THE UPCHURCH GROUP, INC.	PLOT DATE = 2/10/2011 10:25:59 AM	DATE -	REVISED -

JONATHAN CREEK TOWNSHIP
MOULTRIE COUNTY
STATE OF ILLINOIS

PLAN AND PROFILE
TR 99A OVER TWO MILE BRANCH

SCALE: 1"=50' | SHEET NO. OF SHEETS | STA. 10+00 TO STA. 20+00

RTE.	SECTION	COUNTY	TOTAL SHEETS	SHEET NO.
TR99A	03-03126-00-BR	MOULTRIE	14	3
		CONTRACT NO. 95636		

FED. ROAD DIST. NO. 7 | ILLINOIS | FED. AID PROJECT