CONTRACT NO. 95644

ROUTE #	SECTION	COUNTY	TOTAL	SHEET #
CH 17	92-00109-00-BR	COLES	12	12
JOB # 3137-362-96	HUTTON TWP.	FEDERAL AID PROJECT		

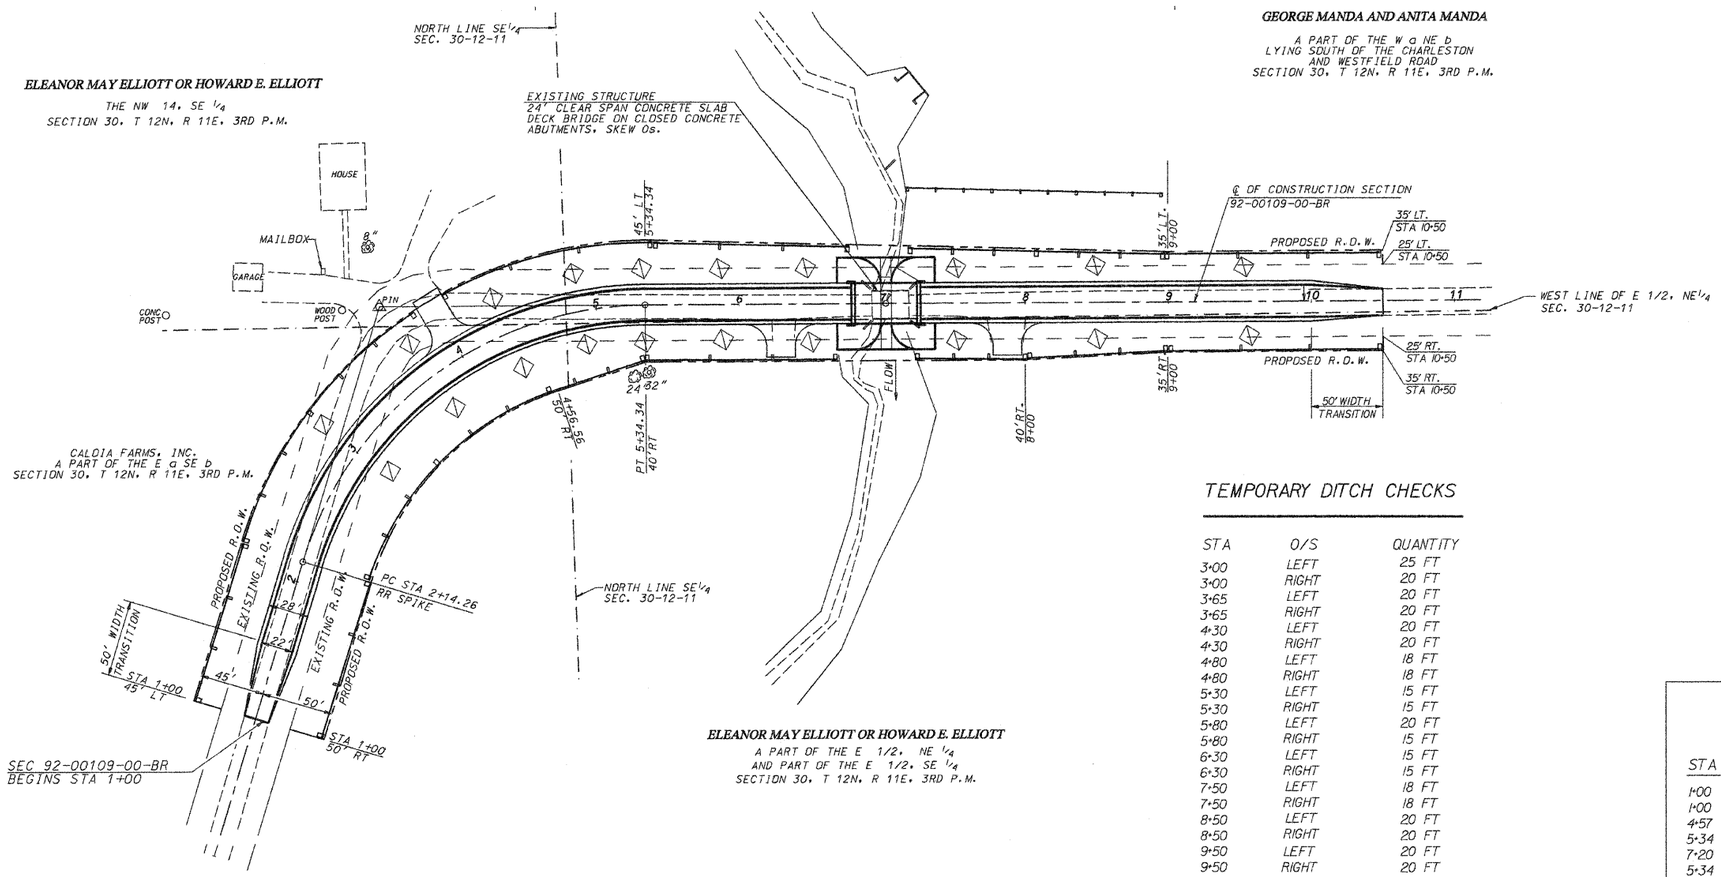

TEMPORARY DITCH CHECKS

STA	O/S	QUANTITY
3+00	LEFT	25 FT
3+00	RIGHT	20 FT
3+65	LEFT	20 FT
3+65	RIGHT	20 FT
4+30	LEFT	20 FT
4+30	RIGHT	20 FT
4+80	LEFT	18 FT
4+80	RIGHT	18 FT
5+30	LEFT	15 FT
5+30	RIGHT	15 FT
5+80	LEFT	20 FT
5+80	RIGHT	15 FT
6+30	LEFT	15 FT
6+30	RIGHT	15 FT
7+50	LEFT	18 FT
7+50	RIGHT	18 FT
8+50	LEFT	20 FT
8+50	RIGHT	20 FT
9+50	LEFT	20 FT
9+50	RIGHT	20 FT
	TOTAL	372 FT

PERIMETER EROSION BARRIER

STA	O/S	to	STA	O/S	LENGTH
1+00	45' LT		5+34	45' LT	434 FT
1+00	50' RT		4+57	50' RT	357 FT
4+57	50' RT		5+34	40' RT	77 FT
5+34	45' LT		6+74	41' LT	140 FT
7+20	41' LT		9+00	35' LT	180 FT
5+34	40' RT		6+70	40' RT	136 FT
7+25	40' RT		8+00	40' RT	75 FEET
8+00	40' RT		9+00	35' RT	100 FEET
9+00	35' RT		10+50	35' RT	150 FEET
9+00	35' LT		10+50	35' LT	150 FEET
TOTAL					1800 FT

TEMPORARY EROSION CONTROL

TEMPORARY DITCH CHECK

TEMPORARY EROSION BARRIER

GENERAL NOTES

1) SEE SPECIAL PROVISIONS
2) SEE STANDARD 280001

DRN: 10-15-08 BY: SDE
REV: 9-01-09 REV 1-06-11

McCLINTOCK
CIVIL ENGINEERING SERVICE
404 SHAW AVENUE, PARIS, IL 61944
PHONE (217) 466-6110

EROSION CONTROL PLAN STA 1+00 TO 10+50

...\erosion control sheets Rev 1-2 01/21/11 08:05:16 AM