CONTRACT NO. 97458

F.A.U. RTE.	SECTION	COUNTY	TOTAL SHEETS	SHEET NO.
8979	05-00017-00-PV	MADISON	37	17
STA. N.A.	TO STA. N.A.			
FED. ROAD DIST. NO.	ILLINOIS	FEDERAL AID PROJECT		

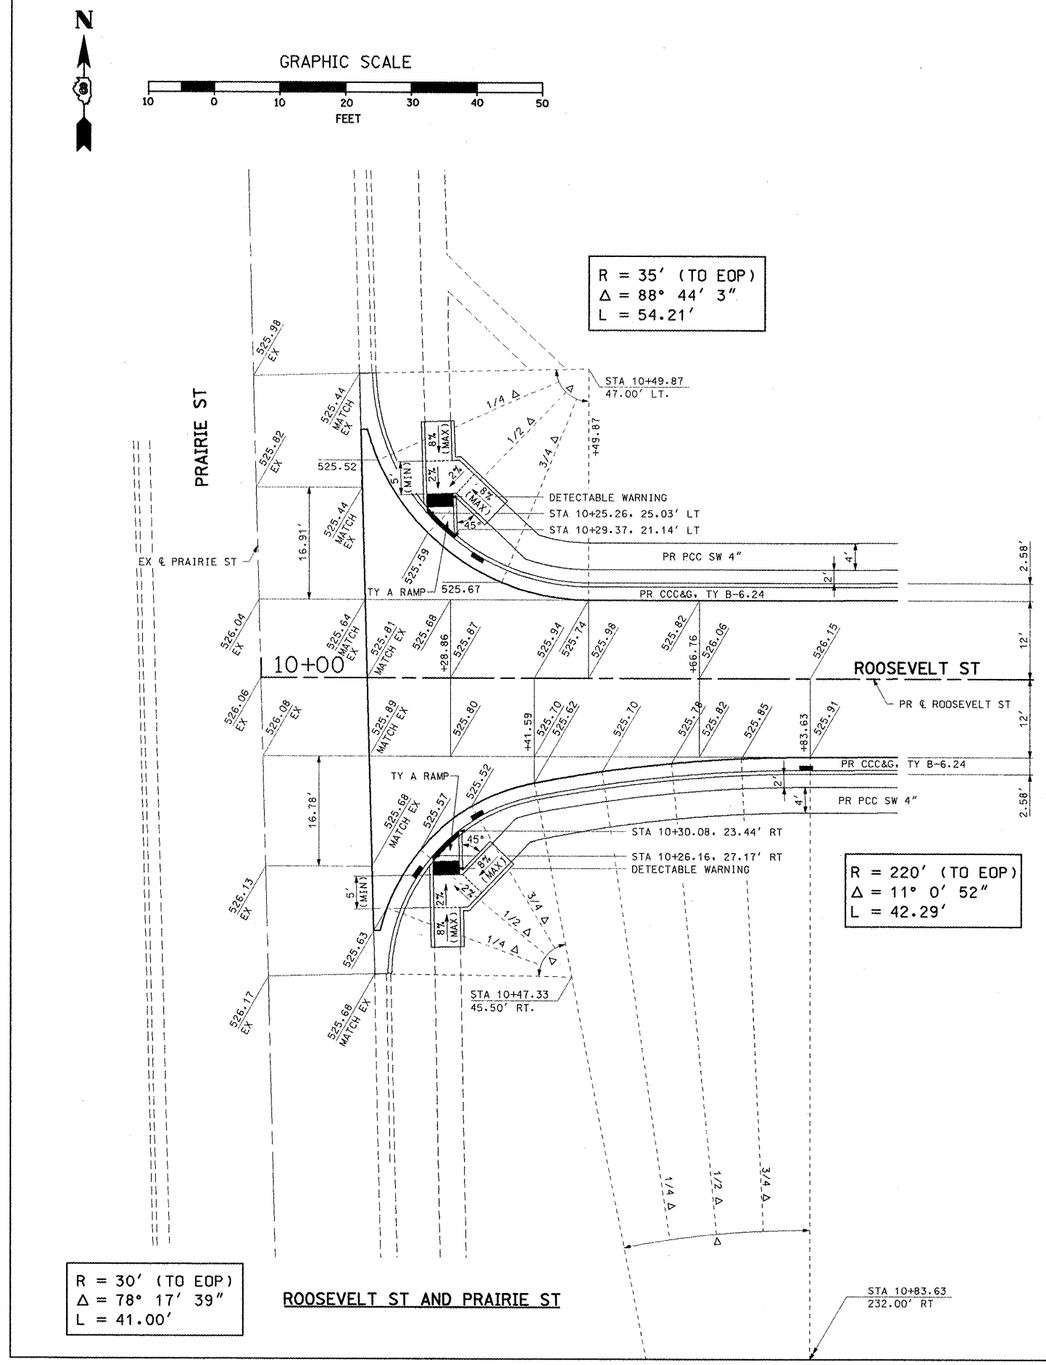

ROOSEVELT ST AND PRAIRIE ST

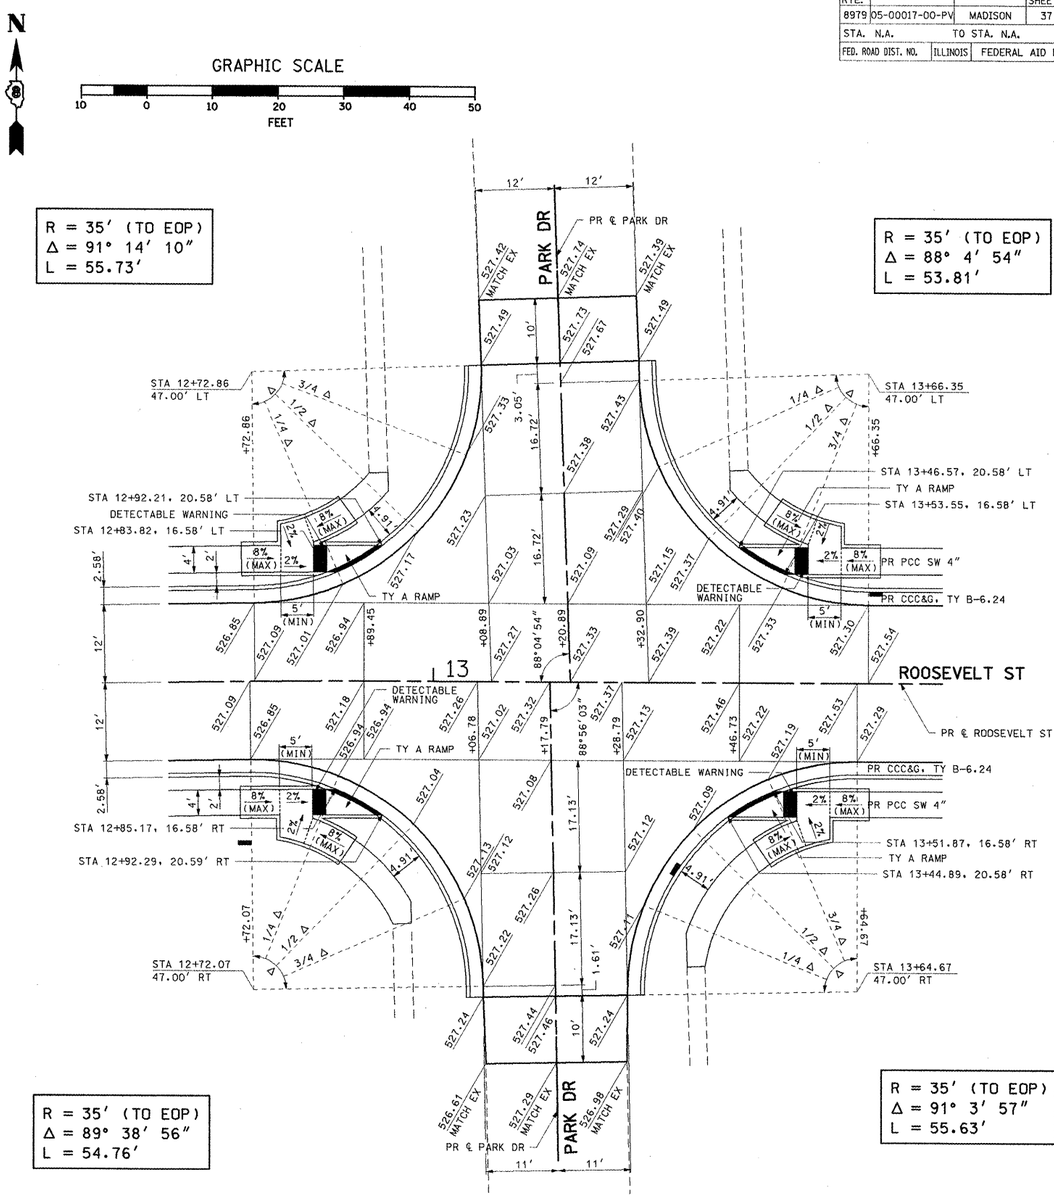

ROOSEVELT ST AND PARK DR

REVISIONS NAME	DATE

ILLINOIS DEPARTMENT OF TRANSPORTATION

INTERSECTION DETAILS

SCALE: VERT. N.A. HORIZ. 1"=10'
DATE 1/27/2011

DRAWN BY RJM, AJK
CHECKED BY JWB

PLOT DATE = 1/27/2011
FILE NAME = S:\Active\05-00017-00-PV\Design Sheets Phase 1\8017_INTERSECTION-DETAILS_001.dgn
PLOT SCALE = 21.178 '/ IN.
USER NAME = Rusty Mollenbure