PLOT DATE = 1/31/2011
FILE NAME = L:\BETHALTO\0546003\Draw\Sheets\Phase3\0546003-SEC.dgn
PLOT SCALE = 2L176 ' / IN.
USER NAME = Rusty Millenbine

ORIGINAL SURVEY		BY	DATE
	SURVEYED		
	PLOTTED		
NO.	AREAS		
	AREAS CHECKED		

FINAL SURVEY		BY	DATE
	SURVEYED		
NOTE BOOK	PLOTTED		
	TEMPLATE		
NO.	AREAS		
	AREAS CHECKED		

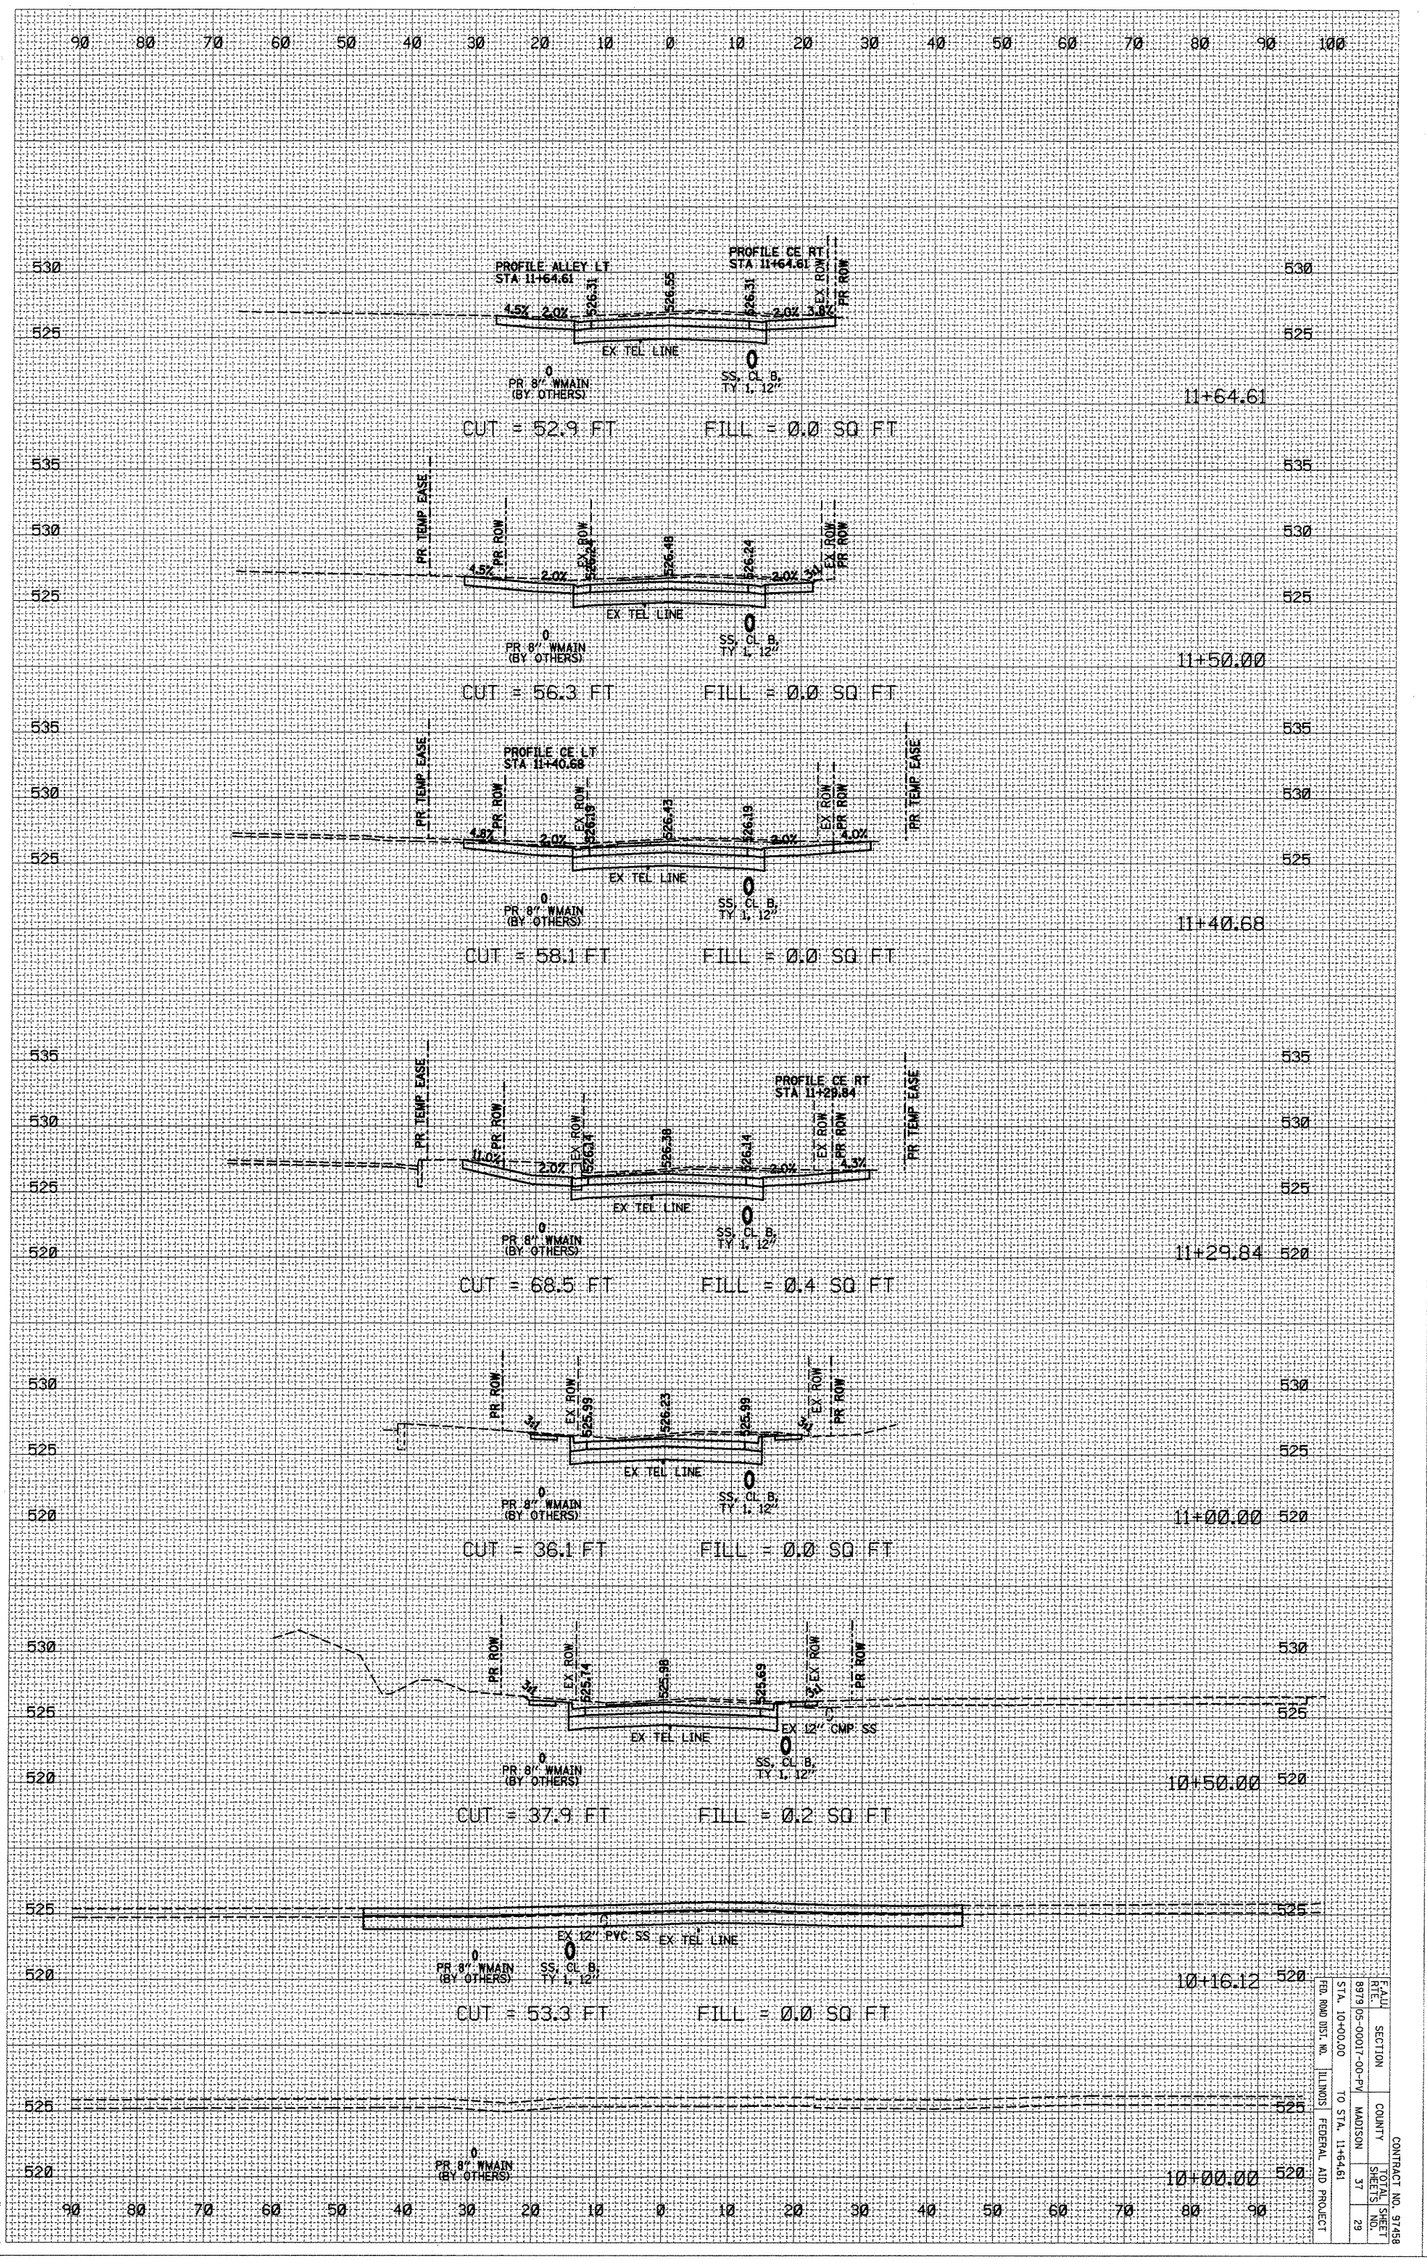

ROOSEVELT STREET: STA 10+00.00 TO STA 11+64.61

SCALE H: 1" = 10'
V: 1" = 5'

FED. ROAD DIST. NO.	ILLINOIS	FED. AID PROJECT
STA. 10+00.00	TO STA. 11+64.61	

SECTION	COUNTY	CONTRACT NO. 97458
8979(05-00)GT-00-PV	MADISON	

TOTAL SHEETS	SHEET
37	29