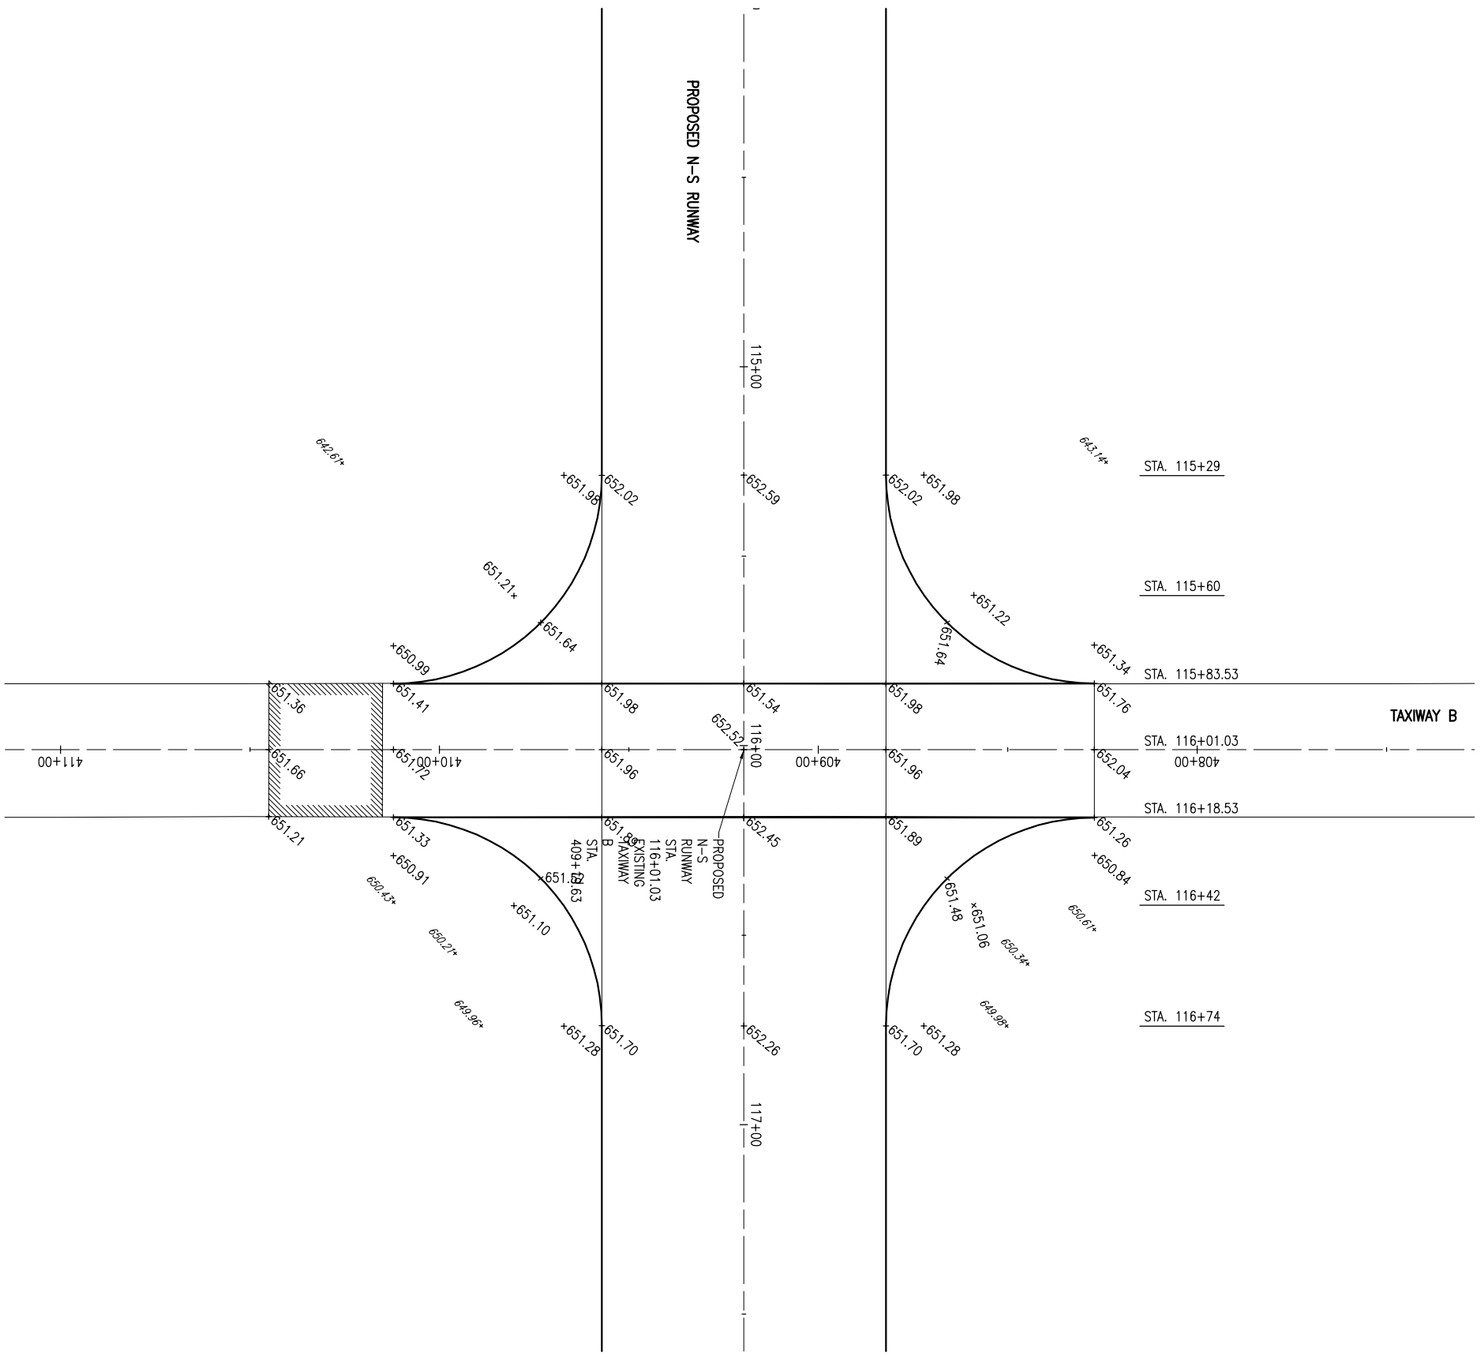

LEGEND

EXISTING PAVEMENT

PROPOSED PAVEMENT

EXISTING GRADE X613.33

PROPOSED GRADE X613.33

HALF SIZE SCALE: 1"= 40'
FULL SIZE SCALE: 1"= 20'
0' 10' 20' 40'

ED017

19

19 of 137 sheets

CONSTRUCT CROSSWIND RUNWAY 18-36

N-S RUNWAY AND TAXIWAY B INTERSECTION STAKING PLAN

HANSON

©Copyright Hanson Professional Services Inc. 2011

Hanson Professional Services Inc.
1525 South Sixth Street
Springfield, Illinois 62703-2886
www.hanson-inc.com
Offices Nationwide

Hanson Proj. No.	10A0053	
Filename	R-80OINT.DWG	
Scale	1"= 20'	
Date	03/10/11	
LAYOUT	BAK	01/04/11
DRAWN	BAK	01/04/11
REVIEWED	CAH	xx/xx/xx

EDGAR COUNTY AIRPORT
PARIS, ILLINOIS

IL PROJ.: PRG-4018 A.I.P. PROJ.: 3-17-0077-B13

DATE	REVISION