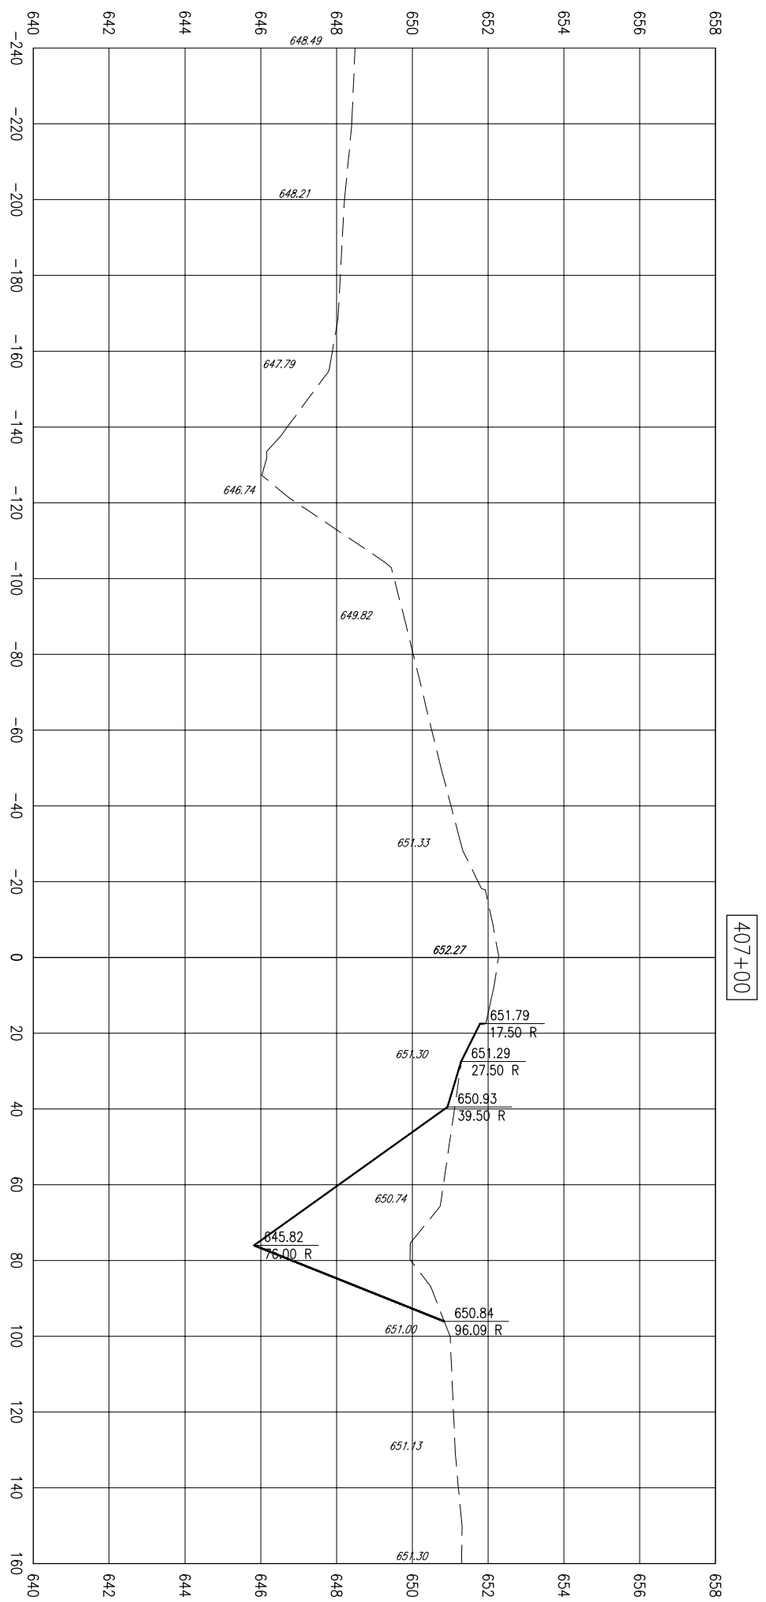

ED017

126 of 137 sheets

126

CONSTRUCT CROSSWIND RUNWAY 18-36

CROSS-SECTIONS FOR TAXIWAY B STA. 407+00

HANSON

© Copyright Hanson Professional Services Inc. 2011

Hanson Professional Services Inc.
1525 South Sixth Street
Springfield, Illinois 62703-2886
www.hanson-inc.com
Offices Nationwide

Hanson Proj. No. 10A0053
Filename R-315TXY-B-XS.DWG
Scale V. 1"=2', H. 1"=20'
Date 03/10/11

LAYOUT	MDR	01/11/11
DRAWN	MDR	01/11/11
REVIEWED	CAH	xx/xx/xx

EDGAR COUNTY AIRPORT
PARIS, ILLINOIS

IL PROJ.: PRG-4018 A.I.P. PROJ.: 3-17-0077-B13

DATE	REVISION