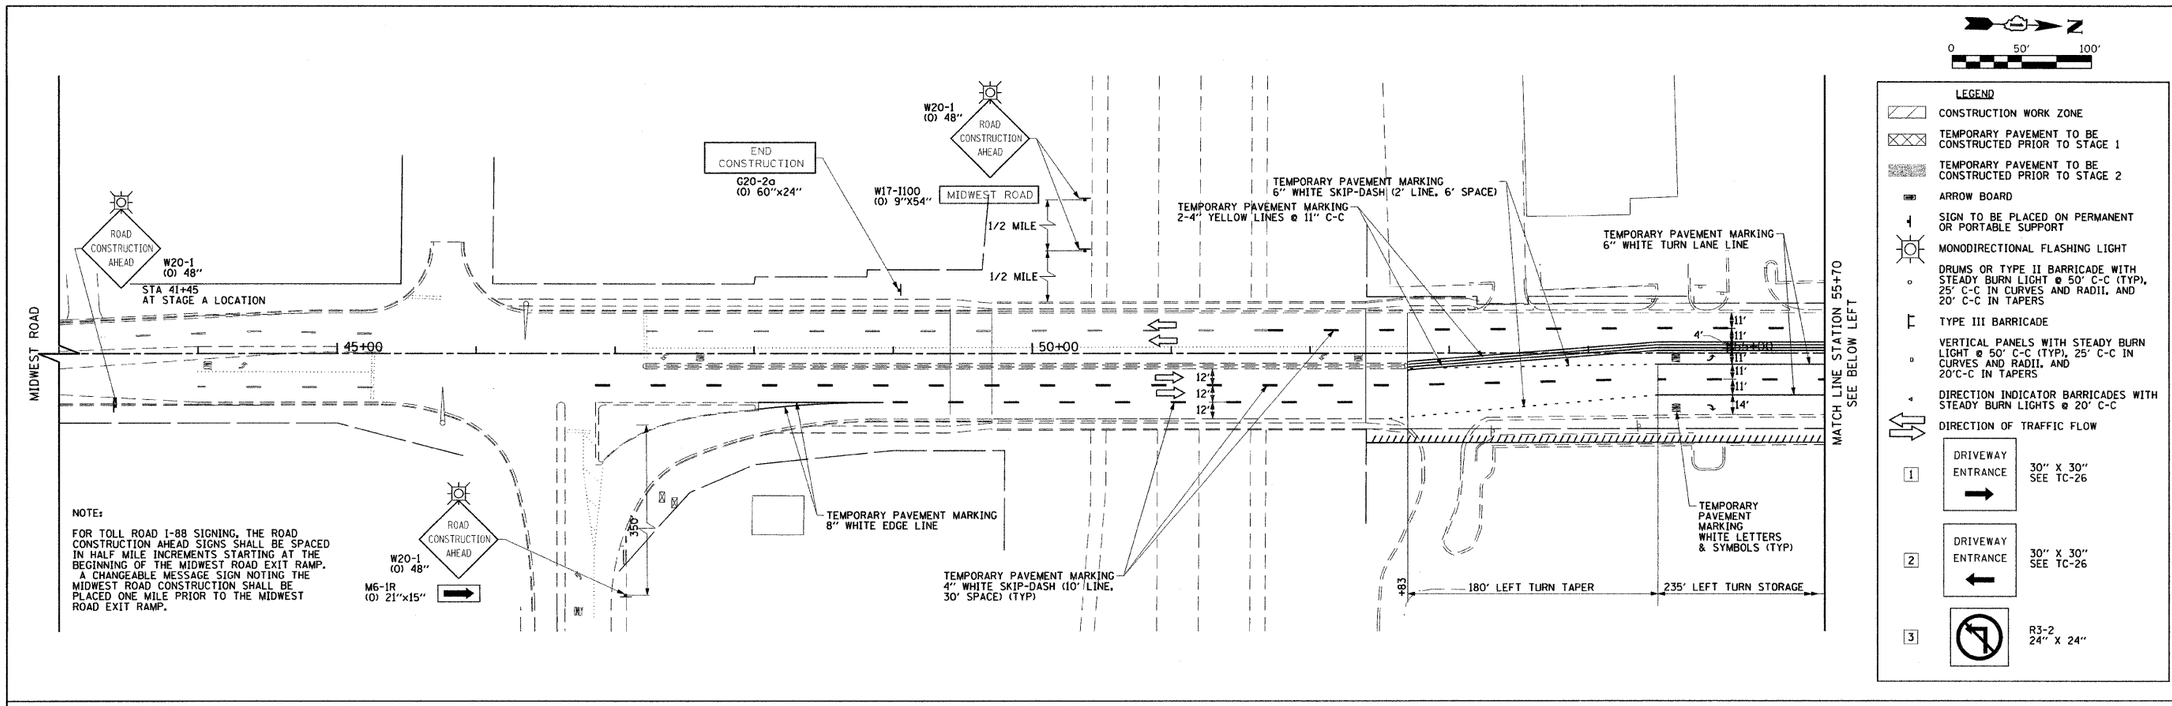

FILE NAME = gt\CH07\M061\Road\SHEETS\D160D12-SHT-STAGING-MIDWEST-WIN.dgn	USER NAME = jmgolemba	DESIGNED - TKH	REVISED -	**STATE OF ILLINOIS DEPARTMENT OF TRANSPORTATION**	**SUGGESTED CONSTRUCTION PROCEDURES AND MAINTENANCE OF TRAFFIC – MIDWEST ROAD WINTER SHUTDOWN**
		DRAWN - BAW	REVISED -		
	PLOT SCALE = 50.0000 ' / IN.	CHECKED - JRH	REVISED -		SCALE: 1"=50' | SHEET NO. 74A OF 362 SHEETS | STA. 41+00 TO STA. 65+00
	PLOT DATE = 12/7/2009	DATE - 07/24/2009	REVISED -		

F.A.U RTE.	SECTION	COUNTY	TOTAL SHEETS	SHEET NO.
1453	55WRS	DuPAGE	362	74A
		CONTRACT NO. 60D12		
FED. ROAD DIST. NO. 7	ILLINOIS	FED. AID PROJECT		