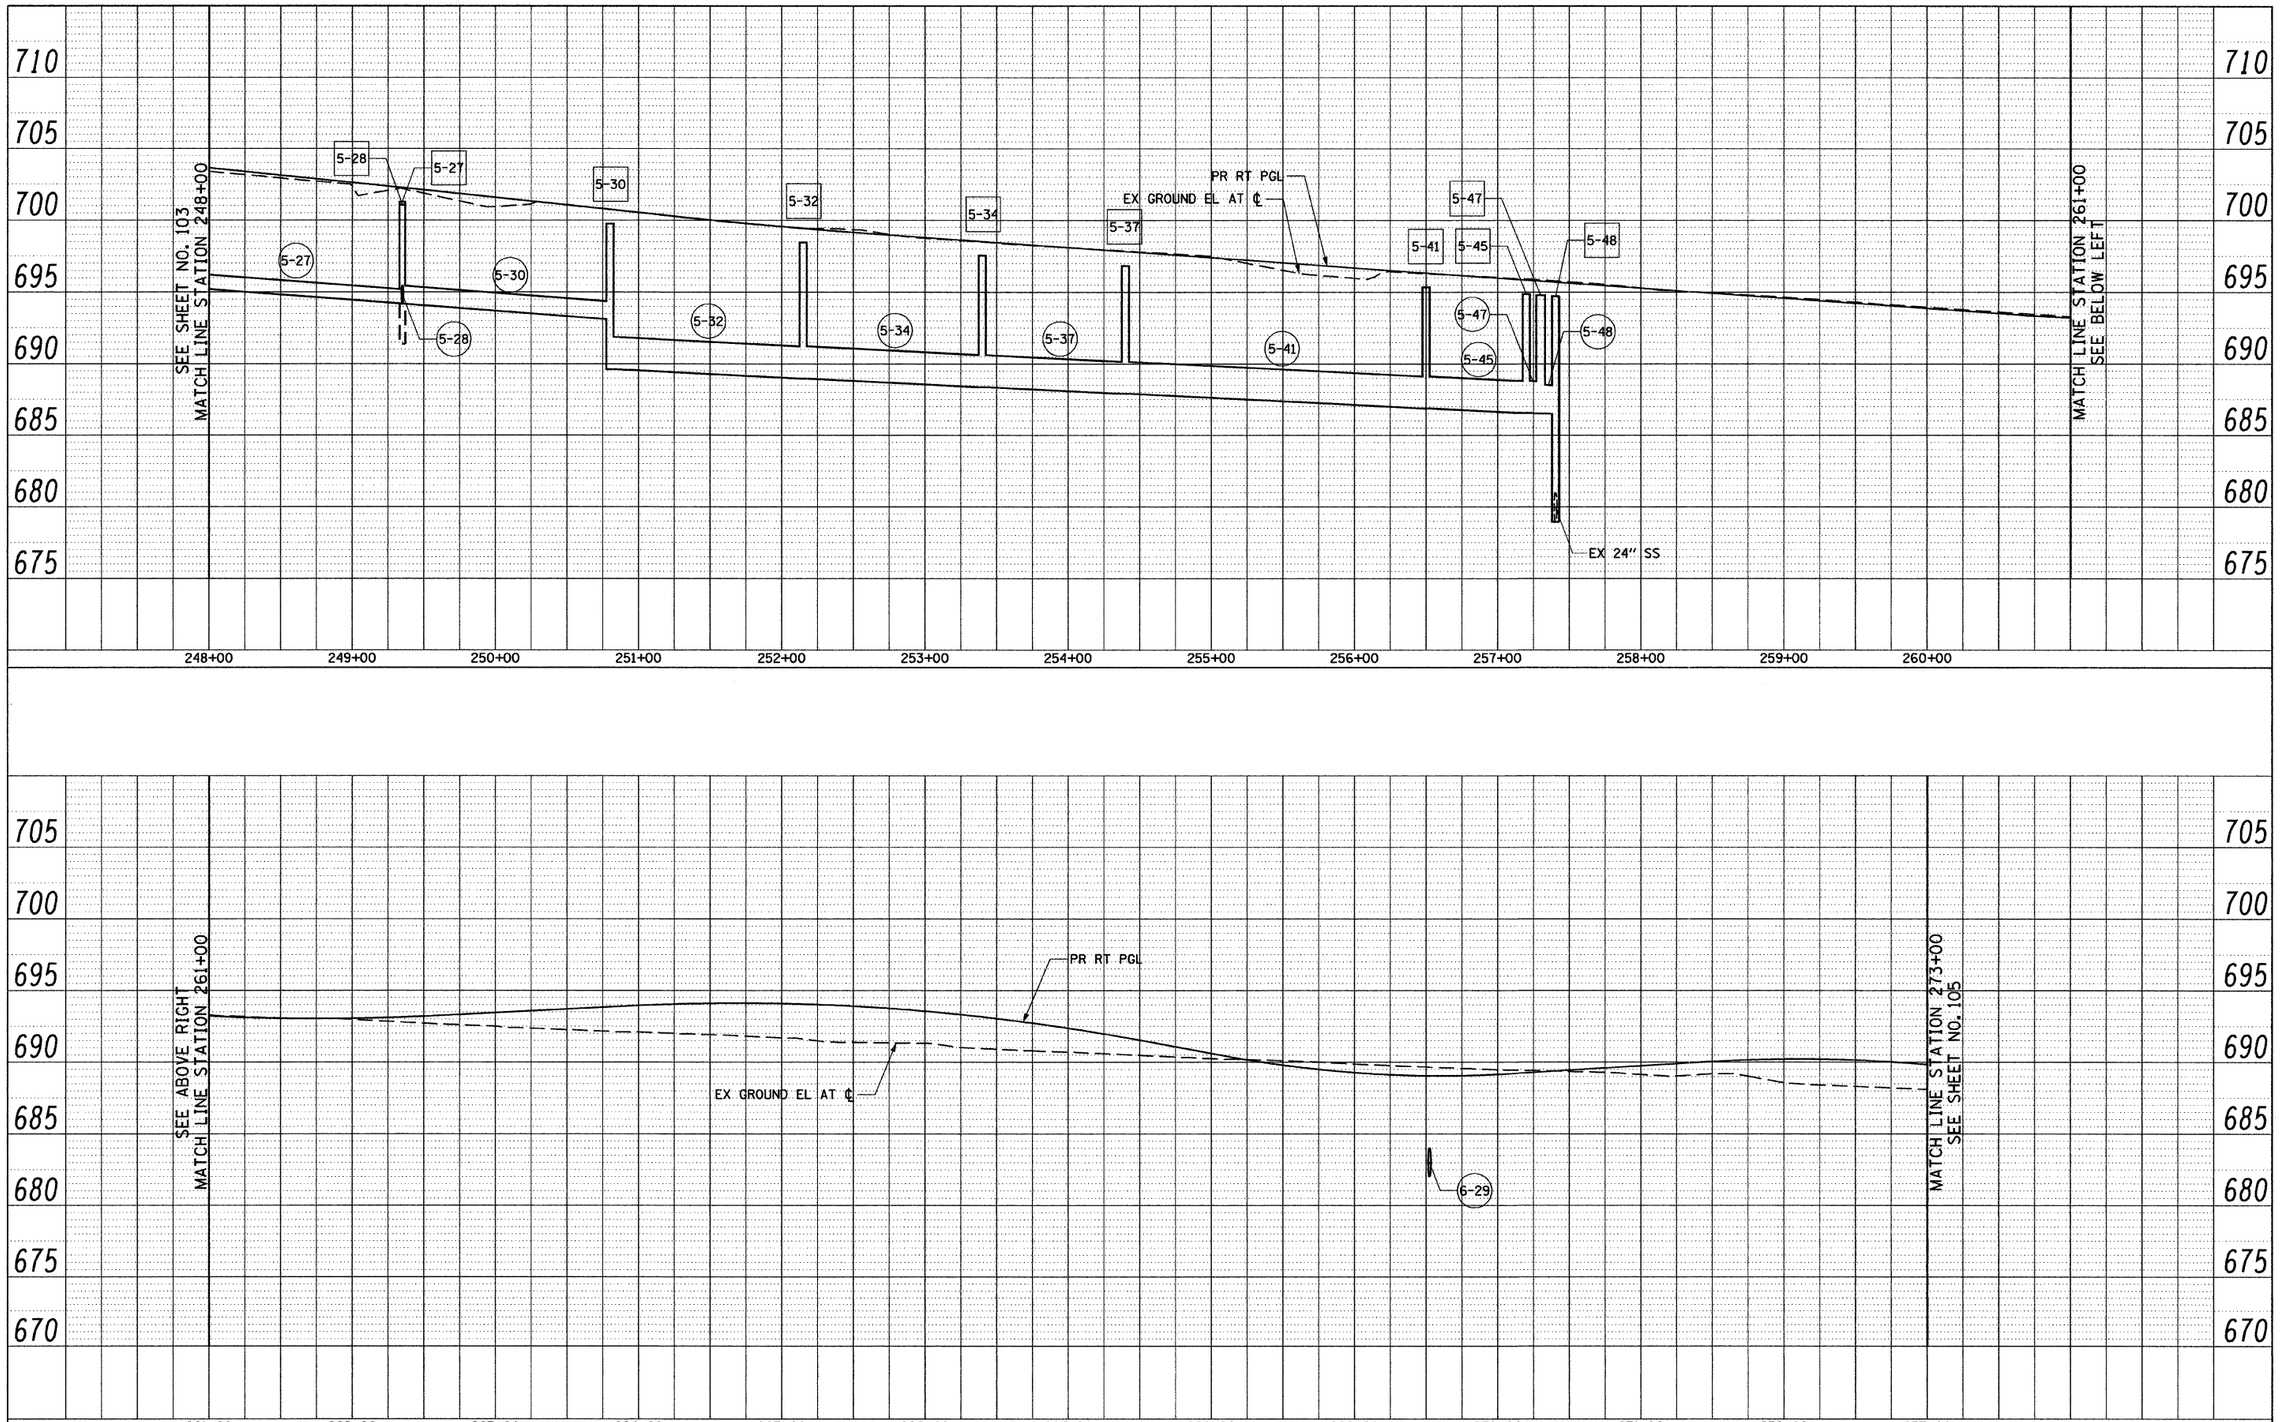

PLAN
SURVEYED
PLOTTED
ALIGNMENT CHECKED
RT. OF WAY CHECKED
CADD FILE NAME
NOTE BOOK
NO.
BY
DATE

PROFILE
SURVEYED
PLOTTED
CHECKED
G.M. NOTED
STRUCTURE NOTATIONS CHKD
NOTE BOOK
NO.
BY
DATE

FILE NAME = gr\ch07\0061\road\sheets\D160D12-SHT-DRAIN-PROFILE-7.dgn	USER NAME = BAWitort	DESIGNED - JLV	REVISED -
		DRAWN - BAW	REVISED -
	PLOT SCALE = 50.0000 ' / IN.	CHECKED - JRH	REVISED -
	PLOT DATE = 3/31/2010	DATE - 4/1/2010	REVISED -

STATE OF ILLINOIS
DEPARTMENT OF TRANSPORTATION

22nd STREET DRAINAGE AND UTILITY PROFILES (RIGHT)

SCALE: HORIZ: 1"=50' VERT: 1"=5' | SHEET NO. 100 OF 362 SHEETS | STA. 248+00 | TO STA. 273+00

F.A.U RTE.	SECTION	COUNTY	TOTAL SHEETS	SHEET NO.
1453	55WRS	DuPAGE	362	104
		CONTRACT NO. 60D12		
FED. ROAD DIST. NO. 7	ILLINOIS	FED. AID PROJECT		