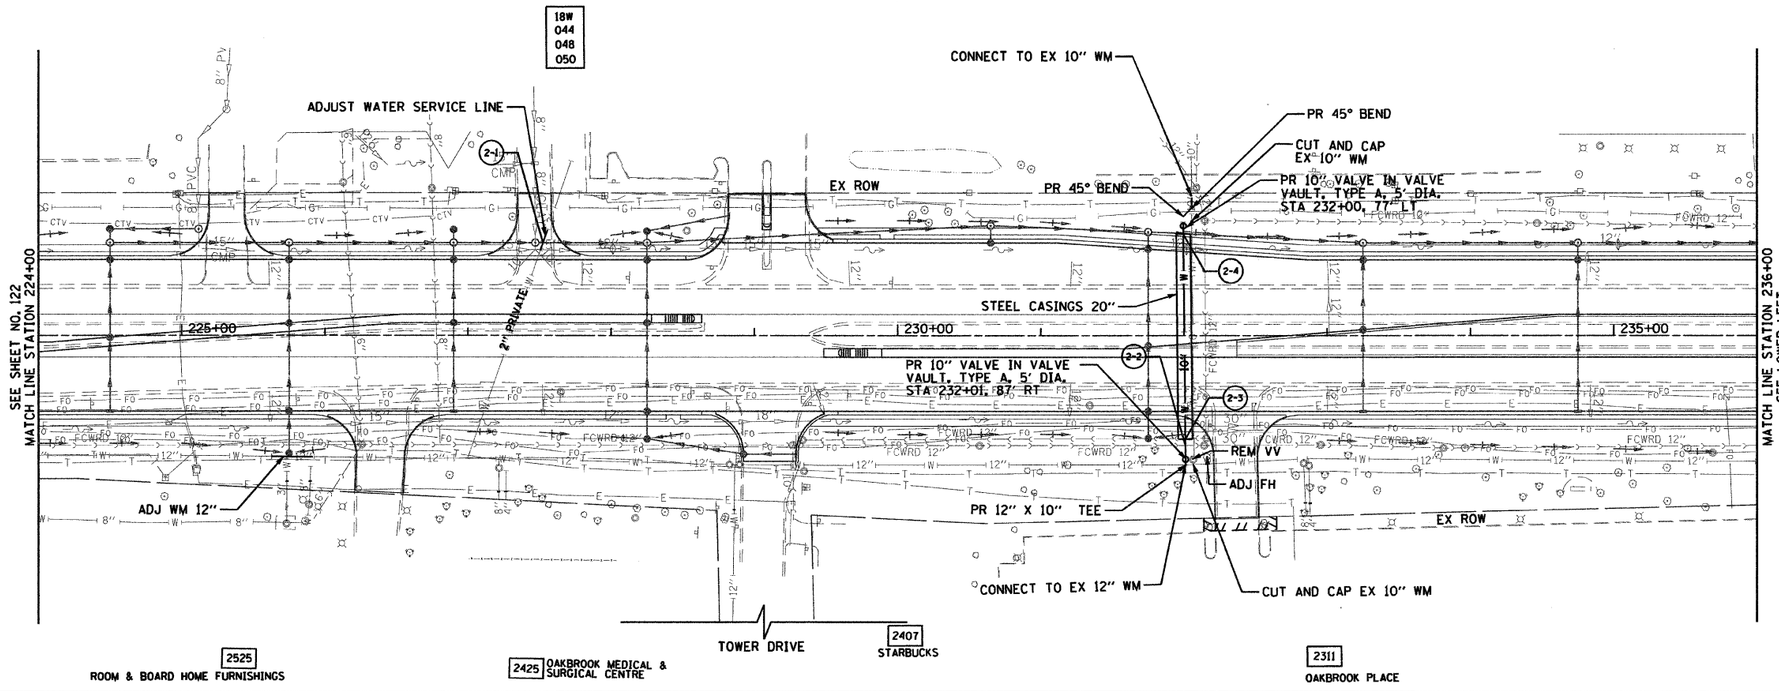

FILE NAME = gr\ch07\0061\road\sheets\D160D12-SHT-WM-3-4.dgn	USER NAME = BAWitort	DESIGNED - RMC	REVISED -	**STATE OF ILLINOIS DEPARTMENT OF TRANSPORTATION**
	PLOT SCALE = 50.0000 ' / IN.	DRAWN - RMC	REVISED -	
	PLOT DATE = 3/31/2010	CHECKED - DWB	REVISED -	
		DATE - 4/1/2010	REVISED -	

22nd STREET WATER MAIN PLAN

SCALE: 1"=50' | SHEET NO. 123 OF 362 SHEETS | STA. 224+00 | TO STA. 248+00

F.A.U RTE.	SECTION	COUNTY	TOTAL SHEETS	SHEET NO.
1453	55WRS	DuPAGE	362	123
		CONTRACT NO. 60D12		
FED. ROAD DIST. NO. 7	ILLINOIS	FED. AID PROJECT		