VERIFIED UTILITY INFORMATION - SUE QUALITY LEVEL A

CONFLICT NO.	SIZE / TYPE	NORTHING	EASTING	STATION	OFFSET	TOP OF UTILITY	EXISTING CUT	REFERENCE GROUND ELEV.	COMMENTS
84	12" GAS MAIN	1886796.3660	1085645.3210	274+21.03	95.00 RT.	675.78	11.00	686.78	NICOR

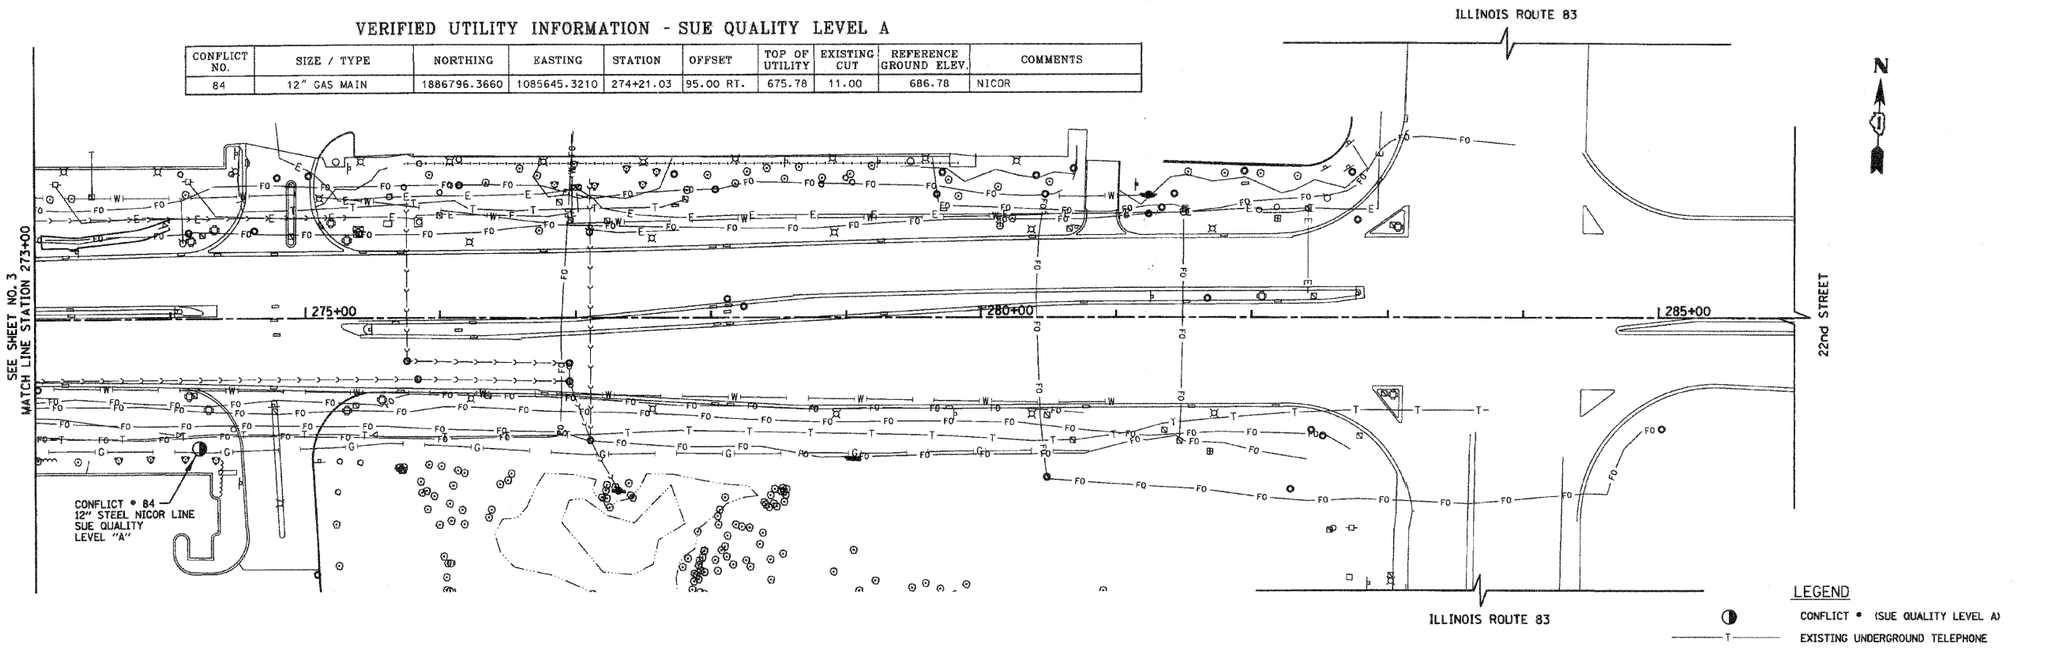

LEGEND

- CONFLICT # (SUE QUALITY LEVEL A)
- T — EXISTING UNDERGROUND TELEPHONE
- W — EXISTING UNDERGROUND WATER
- EXISTING SANITARY SEWER FORCE MAIN
- E — EXISTING UNDERGROUND ELECTRIC
- G — EXISTING UNDERGROUND GAS
- CTV — EXISTING UNDERGROUND CABLE TV
- A — EXISTING OVERHEAD UTILITY LINE CROSSING
- FO — EXISTING UNDERGROUND FIBER OPTIC

NOTES:

1. HORIZONTAL CONTROL, VERTICAL CONTROL, CENTERLINE ALIGNMENT, TOPOGRAPHIC FEATURES, AND ALL UTILITY LINE WORK (EXCEPTING SUE QUALITY LEVEL A LOCATIONS) WERE SUPPLIED BY ILLINOIS DEPARTMENT OF TRANSPORTATION, CONTRACT NUMBER 60D12, DATED DECEMBER 19, 2008.

STATE OF ILLINOIS)
) S.S.
COUNTY OF COOK)

UTILITY(IES) SHOWN HEREON HAVE BEEN INVESTIGATED BY ASE IN ACCORDANCE WITH SUE INDUSTRY STANDARDS QUALITY LEVEL A (QLA). ALL OTHER INFORMATION SHOWN HAS BEEN PROVIDED BY OTHERS.

FIELD WORK WAS PERFORMED BETWEEN THE 27TH OF JANUARY AND 17TH DAY OF FEBRUARY, A.D., 2009.

IN WITNESS WHEREOF, I HAVE HEREUNTO SET MY HAND AND SEAL THIS 19TH DAY OF FEBRUARY A.D., 2009. CHICAGO, IL.

STEVEN M. RIENKS 062-044619 LICENSED PROFESSIONAL ENGINEER OF ILLINOIS

STEVEN M. RIENKS - ILLINOIS PROFESSIONAL ENGINEER NUMBER 62-044619
MY LICENSE EXPIRES 11/30/2009

AMERICAN
SURVEYING & ENGINEERING, P.C.
SURVEYORS · ENGINEERS
GEODESISTS MAPPING SCIENTISTS
Chicago: 773-444-0800 / Fax 773-444-0808
Olmore 815-288-6231 / Fax 815-288-6277
Aurora: 603-897-4105 / Fax 630-897-4121
Illinois Professional Design Firm No. 184-003192

FILE NAME = WO-325_SHEETS.dgn	USER NAME = #USER#	DESIGNED - JMG	REVISED -
		DRAWN - BAW	REVISED -
	PLOT SCALE = 50.0000 ' / IN.	CHECKED - JRH	REVISED -
	PLOT DATE = 2/19/2009	DATE - #DATE	REVISED -

STATE OF ILLINOIS
DEPARTMENT OF TRANSPORTATION

22nd STREET REMOVAL PLAN AND ROADWAY PLAN

SCALE: 1"=50' | SHEET NO. 4 OF 4 SHEETS | STA. 273+00 | TO STA. 286+00

F.A.U RTE.	SECTION	COUNTY	TOTAL SHEETS	SHEET NO.
1453	55WRS	DuPAGE	362	144
		CONTRACT NO. 60D12		
FED. ROAD DIST. NO. 7	ILLINOIS	FED. AID PROJECT		