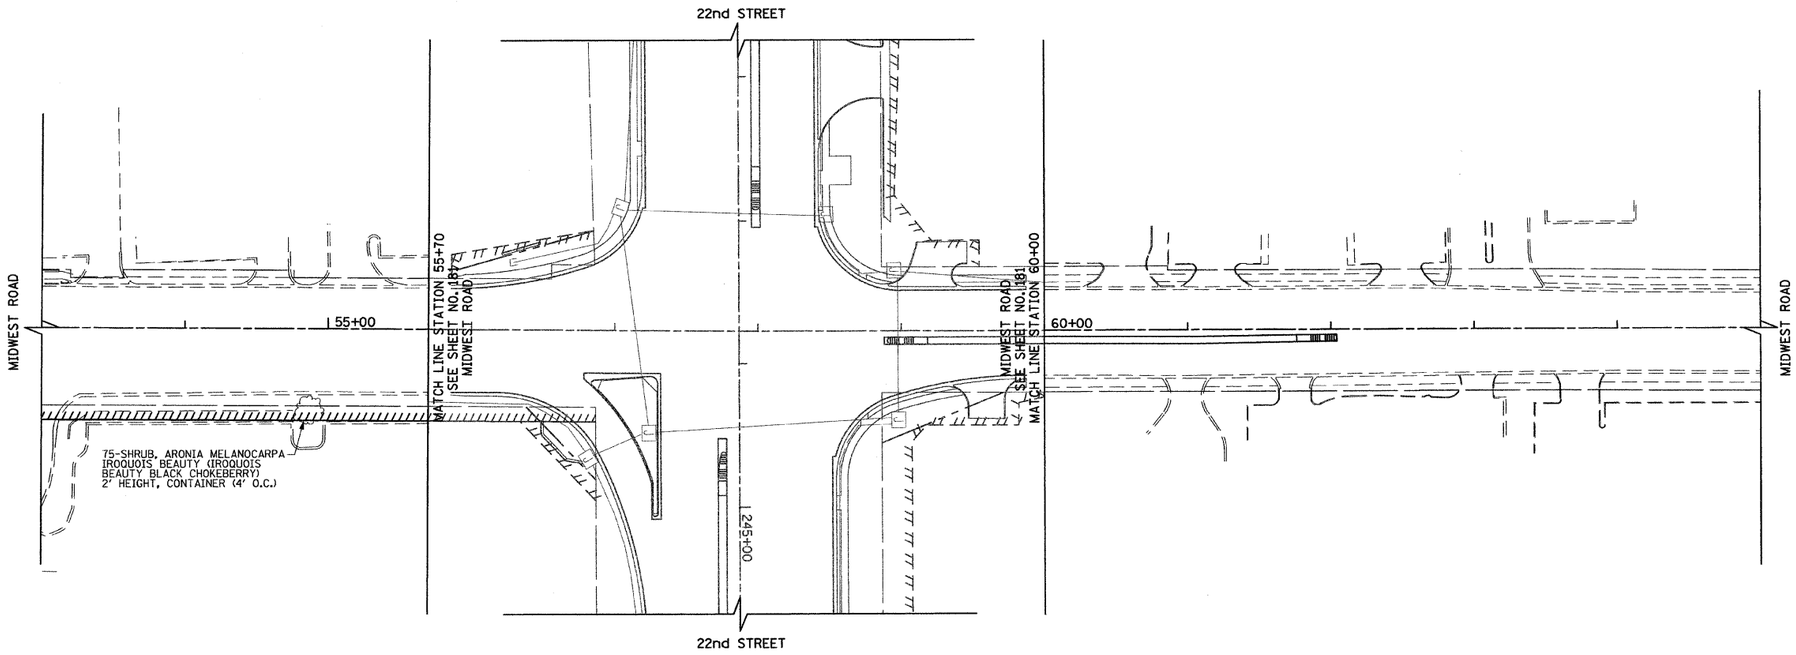

LEGEND

SEEDING, CLASS 2A
TOPSOIL FURNISH AND PLACE, 24"
NITROGEN, PHOSPHORUS, AND
POTASSIUM FERTILIZER NUTRIENT
EROSION CONTROL BLANKET

SODDING, SALT TOLERANT
TOPSOIL FURNISH AND PLACE, 4"
NITROGEN, PHOSPHORUS, AND
POTASSIUM FERTILIZER NUTRIENT

PR SHADE TREE
(TYPES AS NOTED ON THE PLANS)

PR SHRUB/PERENNIAL
(TYPES AS NOTED ON THE PLANS)

NOTE:

1. TREES SHALL BE INSTALLED ON THE BACKSLOPE. TREES SHALL NOT BE INSTALLED IN THE SWALE.
2. THE ROADSIDE DEVELOPMENT UNIT (847-705-4171) WILL PLACE THE MARKING FLAGS AND OUTLINE EACH AREA FOR MASS OR SOLID PLANTING.

0 50' 100'

FILE NAME = gs\ch07\0061\road\sheets\D160D12-SHT-LS-S.dgn	USER NAME = BAWitort	DESIGNED - JMG	REVISED -
		DRAWN - BAW	REVISED -
	PLOT SCALE = 50.0000 ' / IN.	CHECKED - JRH	REVISED -
	PLOT DATE = 3/31/2010	DATE - 4/1/2010	REVISED -

STATE OF ILLINOIS
DEPARTMENT OF TRANSPORTATION

MIDWEST ROAD LANDSCAPING PLAN

SCALE: 1"=50' | SHEET NO. 185 OF 362 SHEETS | STA. 53+00 TO STA. 65+00

F.A.U RTE.	SECTION	COUNTY	TOTAL SHEETS	SHEET NO.
1453	55WRS	DuPAGE	362	185
		CONTRACT NO. 60D12		
FED. ROAD DIST. NO. 7	ILLINOIS	FED. AID PROJECT		