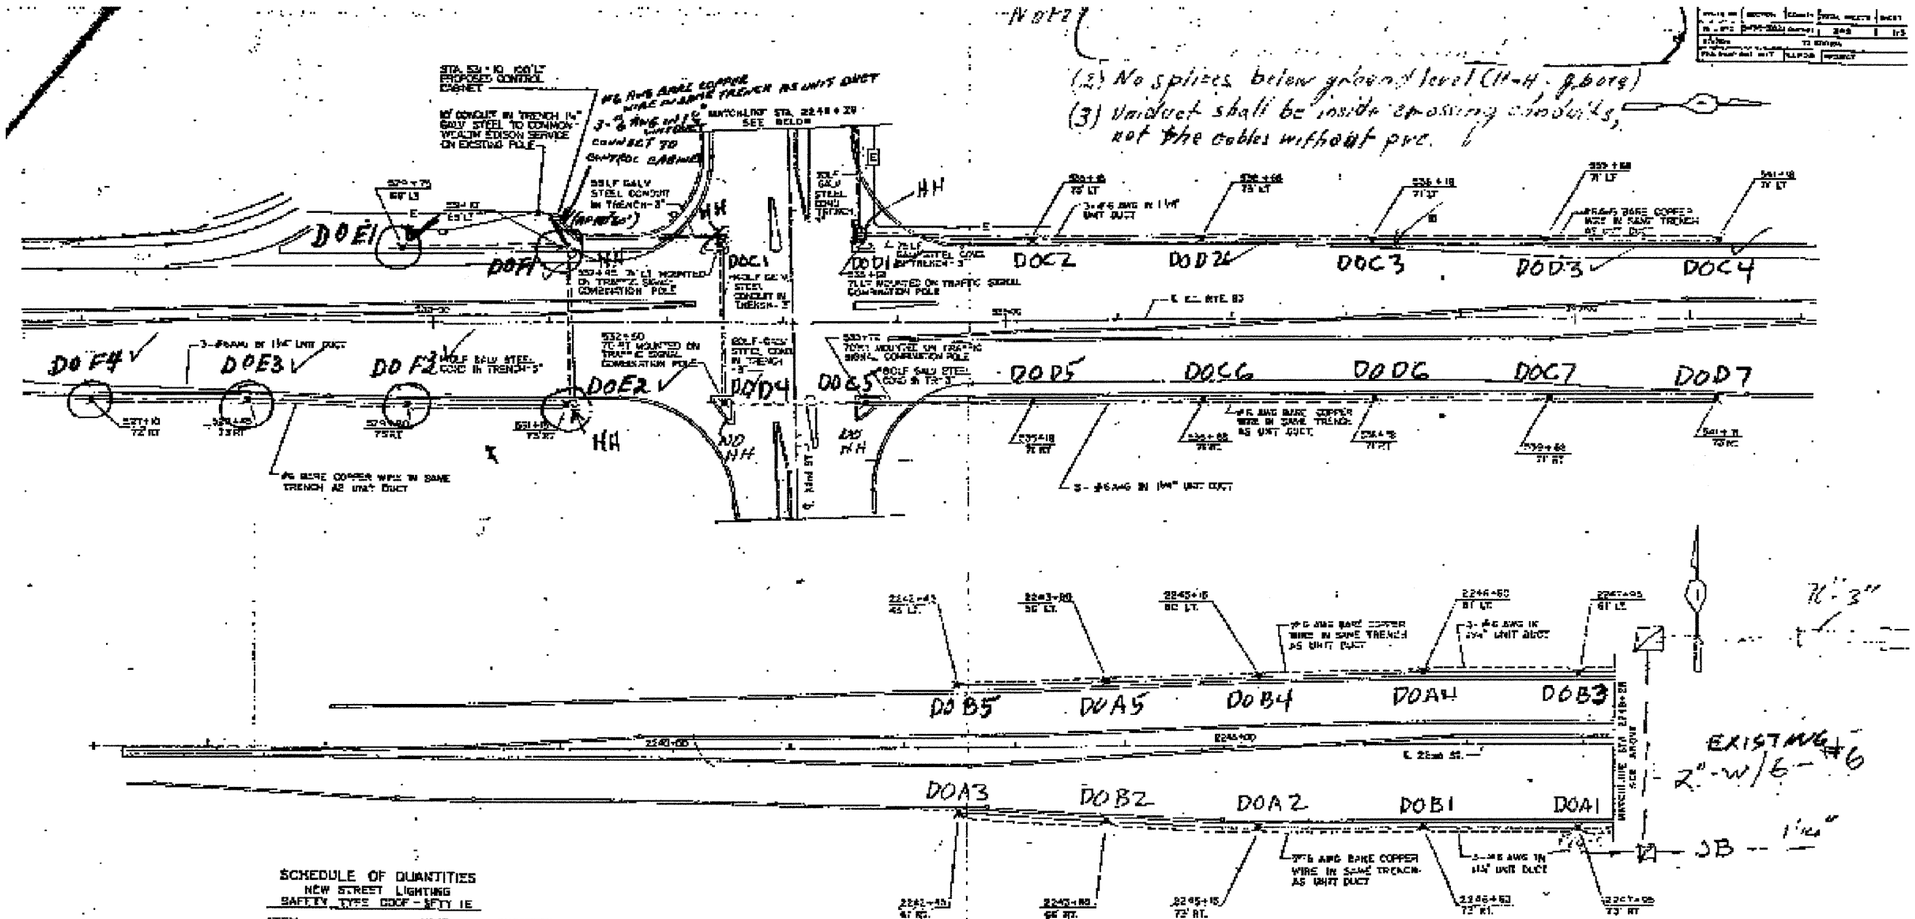

SCHEDULE OF QUANTITIES
NEW STREET LIGHTING
SAFETY TYPE COOF - SFTY 1E

ITEM	UNIT	QUANTITY
CONDUIT TRENCH, 1¼" DIA. GALVANIZED STEEL	LIN. FT.	20
CONDUIT IN TRENCH, 5" DIA. GALVANIZED STEEL	LIN. FT.	775
LIGHT UNIT FOUNDATION 24" DIA.	LIN. FT.	200
BARE COPPER WIRE 6-AWG	LIN. FT.	4333
CONCRETE HANDHOLES	EACH	4
ELECTRIC CABLE UNIT DUCT 600V, 3-#6, 6 AWG, 1¼" DUCT	LIN. FT.	4633
TRENCH AND BACKFILL	LIN. FT.	3255
LIGHTING POLE UNIT	EACH	26
LUMINAIRE, 400 WATT MPSV	EACH	30
CONTROL CENTER	EACH	1

LEGEND

- PROPOSED STREET LIGHT ON CONCRETE FOUNDATION
- PROPOSED STREET LIGHT CONTROL CENTER
- PROPOSED ELECTRIC CABLE UNIT DUCT
- PROPOSED BARE COPPER WIRE
- PROPOSED C.S. CONDUIT
- PROPOSED HANDHOLE
- EXISTING C.E. CO UNDERGROUND
- PROPOSED ELECTRIC SERVICE CONNECTION

NEW ROADWAY LIGHTING PLAN
22ND STREET WEST & ILLINOIS ROUTE 83
STATE OF ILLINOIS
DEPARTMENT OF TRANSPORTATION
FA ROUTE 372 [ILL RTE. 83]
DUPAGE COUNTY
SCALE 1" = 50'
DATE FEB 1995

Rev 6-19-87

FOR INFORMATION ONLY
CONTRACTOR SHALL VERIFY
EXISTING CONDITION IN FIELD

FILE NAME = gi\ch07\0061\road\sheets\D160D12-SHT-LP-05.dgn	USER NAME = BAWitort	DESIGNED - FA	REVISED -
		DRAWN - BAW	REVISED -
	PLOT SCALE = 50.0000 ' / IN.	CHECKED - LGB	REVISED -
	PLOT DATE = 3/31/2010	DATE - 4/1/2010	REVISED -

STATE OF ILLINOIS
DEPARTMENT OF TRANSPORTATION

EXISTING LIGHTING PLAN – 22nd STREET AND ILLINOIS ROUTE 83

SCALE: 1"=50' | SHEET NO. 232 OF 362 SHEETS | STA. 265+00 TO STA. 287+00

F.A.U RTE.	SECTION	COUNTY	TOTAL SHEETS	SHEET NO.
1453	55WRS	DuPAGE	362	233
		CONTRACT NO. 60D12		

FED. ROAD DIST. NO. 7 | ILLINOIS | FED. AID PROJECT