PLAN

	BY	DATE
SURVEYED		
DRAWN		
ALIGNMENT CHECKED		
ELEVATIONS CHECKED		
NOTE BOOK		
NO.		
CADD FILE NAME		

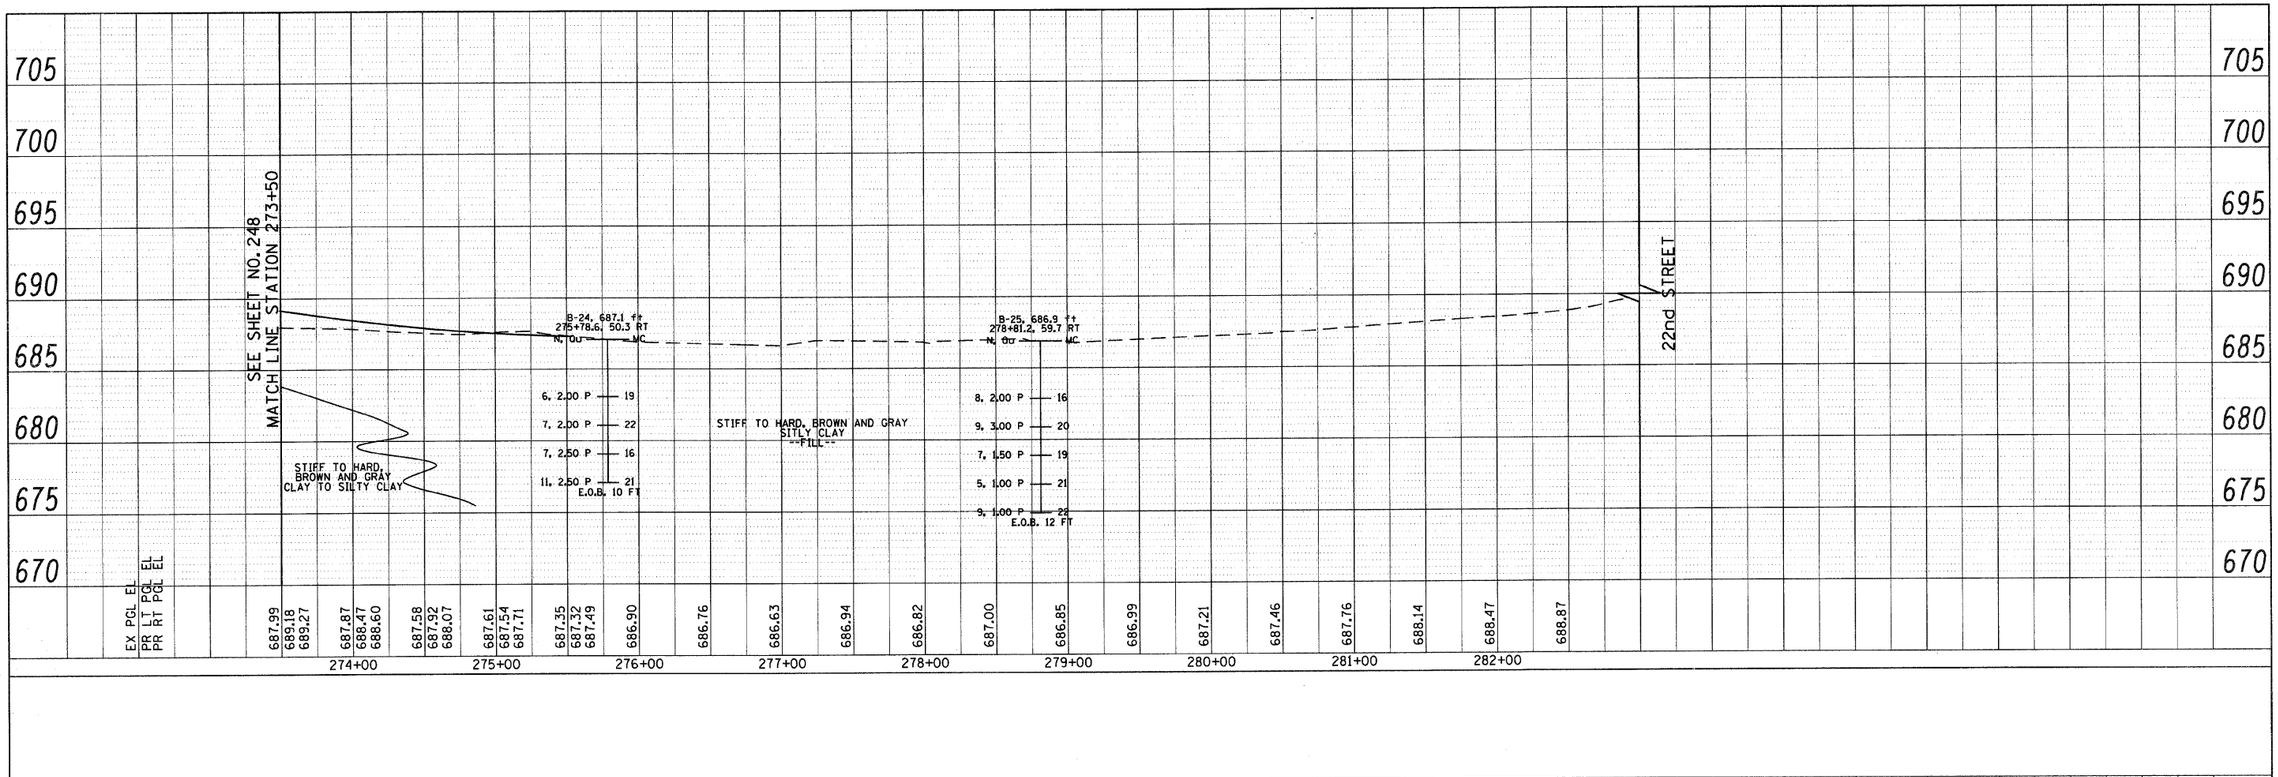

PROFILE

	BY	DATE
SURVEYED		
DRAWN		
GRADES CHECKED		
R.M. NOTED		
STRUCTURE NOTATIONS CKED		
NOTE BOOK		
NO.		

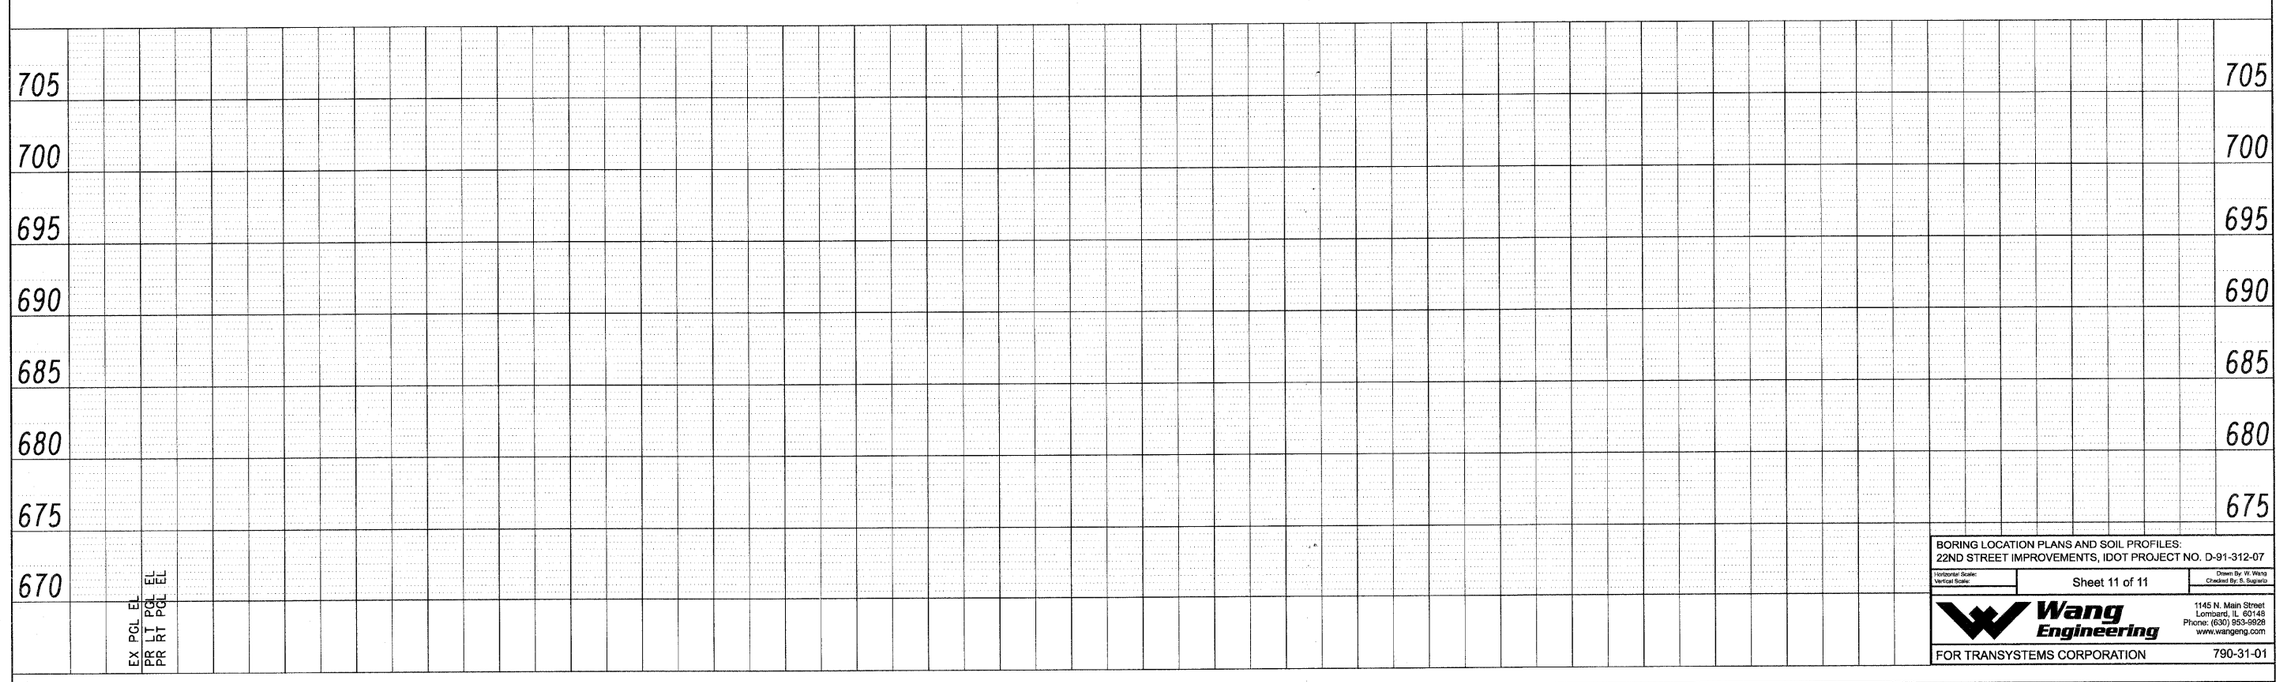

BORING LOCATION PLANS AND SOIL PROFILES:
22ND STREET IMPROVEMENTS, IDOT PROJECT NO. D-91-312-07

Horizontal Scale:
Vertical Scale:

Sheet 11 of 11

Drawn By: W. Wang
Checked By: S. Sagiraju

Wang Engineering
1145 N. Main Street
Lombard, IL 60148
Phone: (630) 953-9928
www.wangeng.com

FOR TRANSYSTEMS CORPORATION 790-31-01

FILE NAME = g:\ch07\0061\road\sheets\D160D12-SHT-SOIL-11.dgn	USER NAME = BAWisort	DESIGNED - JMG	REVISED -
		DRAWN - JMG	REVISED -
	PLOT SCALE = 50.0000 ' / IN.	CHECKED - JRH	REVISED -
	PLOT DATE = 8/5/2009	DATE - 07/24/2009	REVISED -

STATE OF ILLINOIS
DEPARTMENT OF TRANSPORTATION

22nd STREET SOIL PROFILES

SCALE: HORIZ: 1"=50' VERT: 1"=5' | SHEET NO. 249 OF 362 SHEETS | STA. 273+50 | TO STA. 283+00

F.A.U RTE.	SECTION	COUNTY	TOTAL SHEETS	SHEET NO.
1453	55WRS	DuPAGE	362	249
		CONTRACT NO. 60D12		
FED. ROAD DIST. NO. 7	ILLINOIS	FED. AID PROJECT		