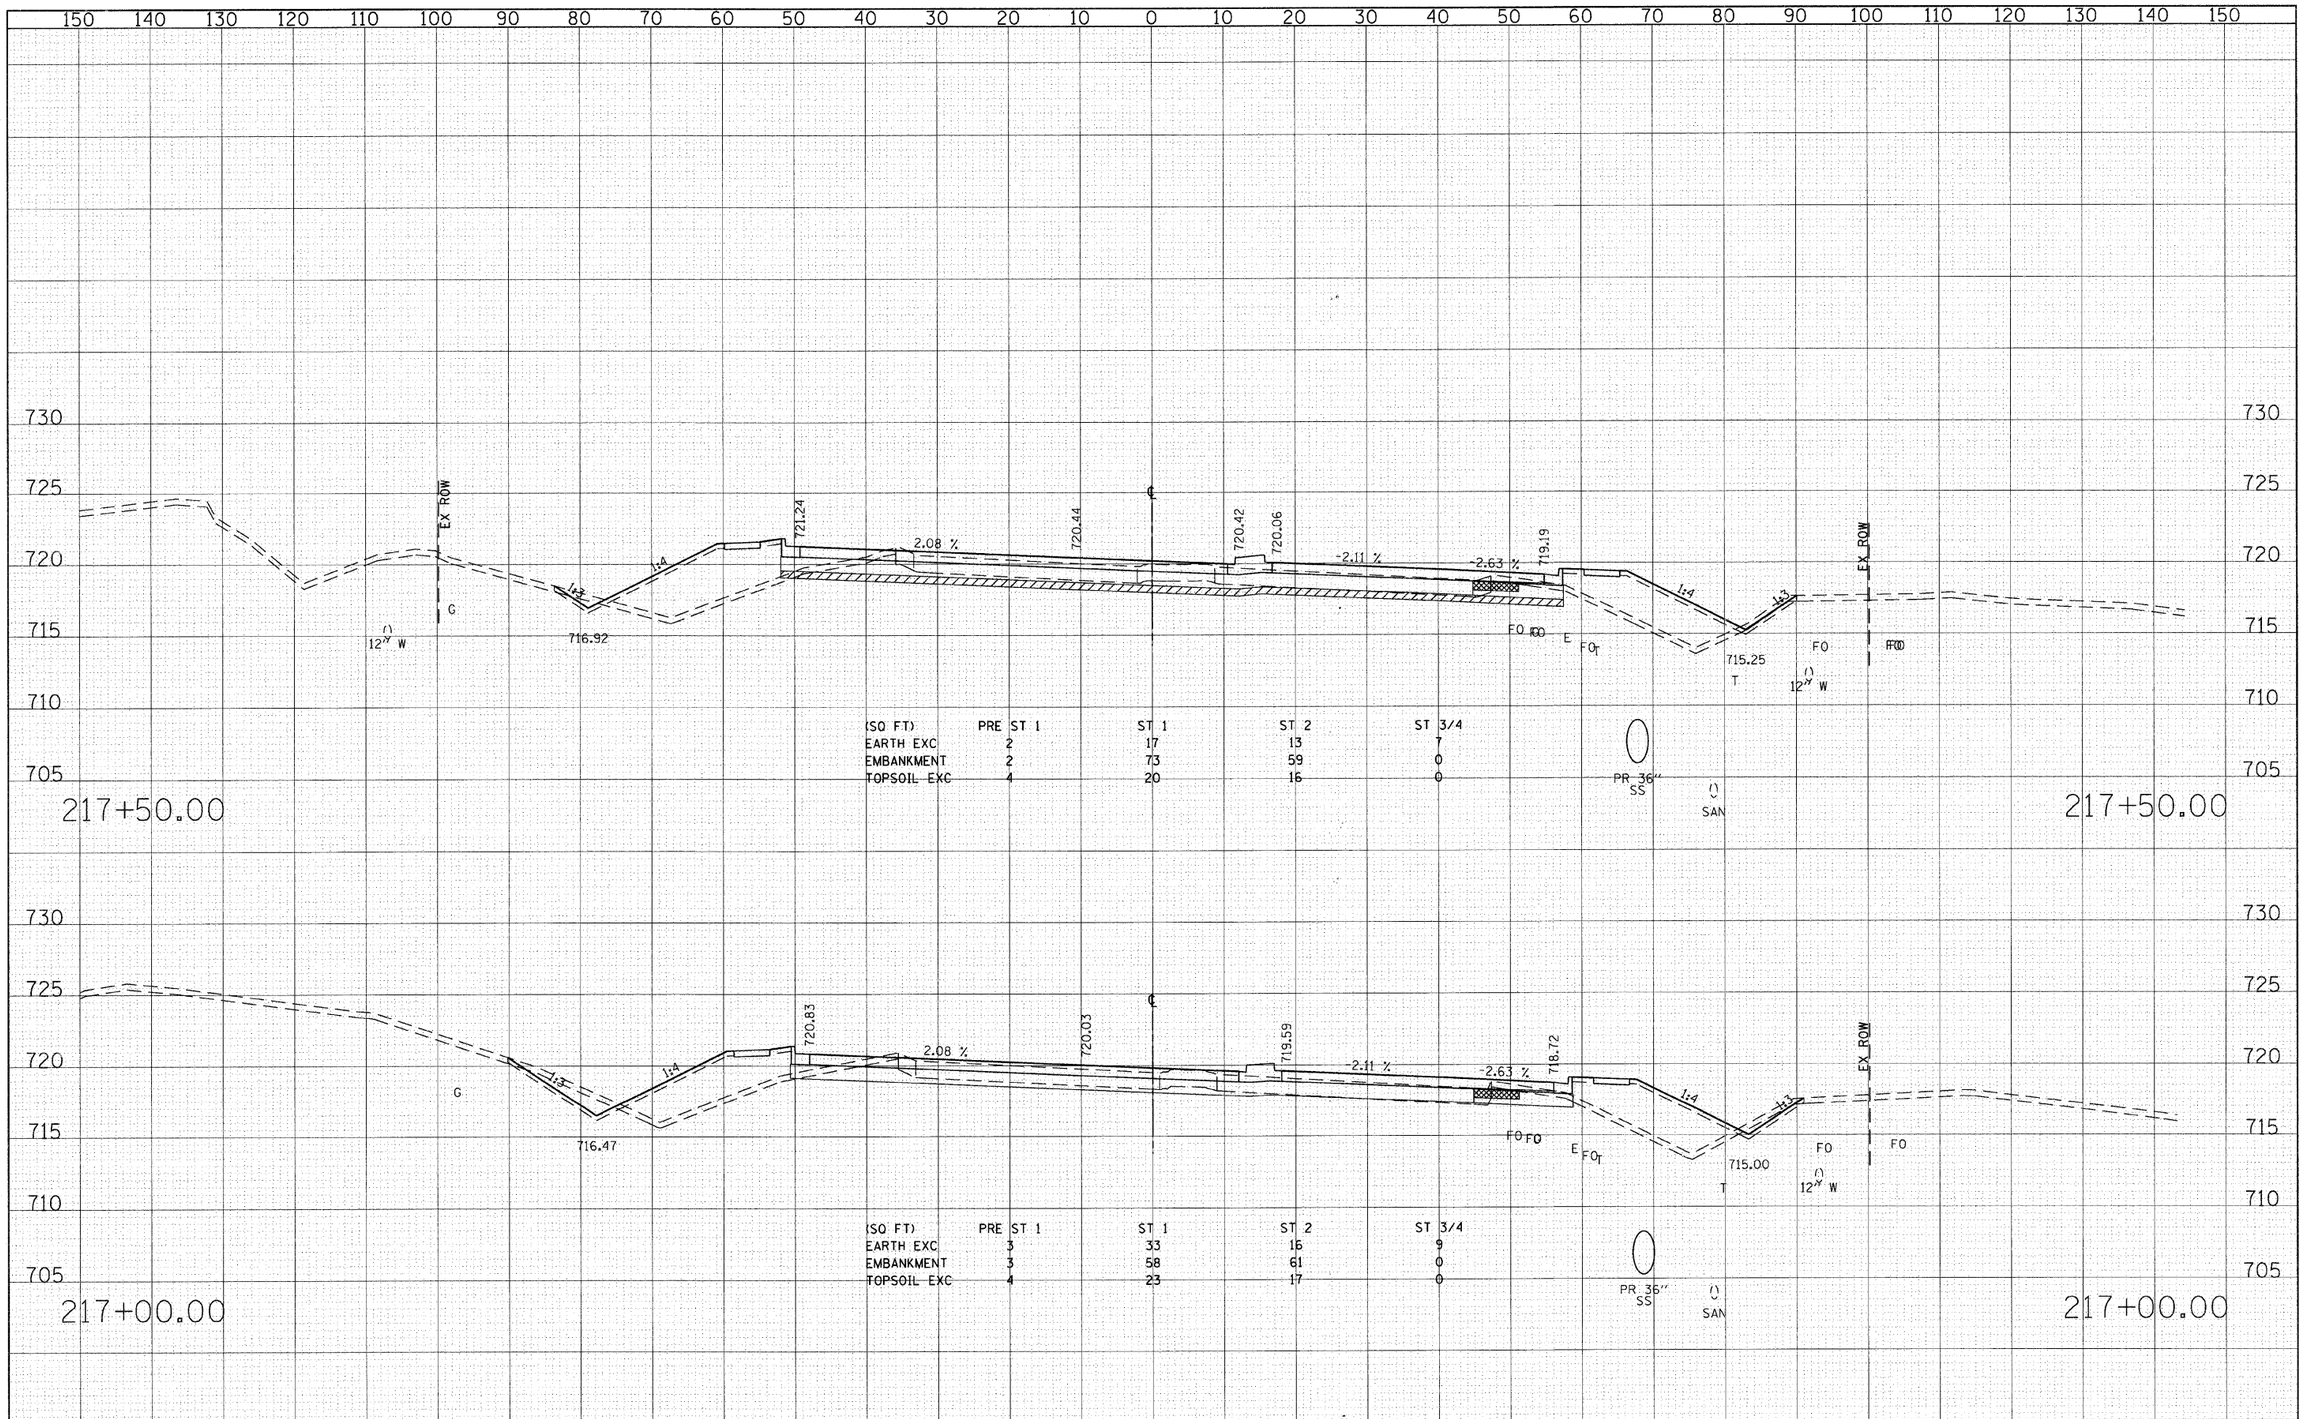


| FINAL SURVEY | | BY | DATE |
|---|---|---|---|
| SURVEYED | | | |
| PLOTTED | | | |
| NOTE BOOK | TEMPLATE | | |
| | AREAS | | |
| NO. | AREAS CHECKED | | |

| ORIGINAL SURVEY | | BY | DATE |
|---|---|---|---|
| SURVEYED | | | |
| PLOTTED | | | |
| NOTE BOOK | TEMPLATE | | |
| | AREAS | | |
| NO. | AREAS CHECKED | | |

| | | | |
|---|---|---|---|
| FILE NAME = g:\ch07\0061\road\sheets\D160D12-SHT-XSSHT1.dgn | USER NAME = BAWitort | DESIGNED - JMG | REVISED - |
| | | DRAWN - JMG | REVISED - |
| | PLOT SCALE = 10.0000 ' / IN. | CHECKED - JRH | REVISED - |
| | PLOT DATE = 8/5/2009 | DATE - 07/24/2009 | REVISED - |

**STATE OF ILLINOIS**
**DEPARTMENT OF TRANSPORTATION**

**CROSS SECTIONS - 22nd STREET**

SCALE: HORIZ: 1"=10' VERT: 1"=5' | SHEET NO. 285 OF 362 SHEETS | STA. 217+00.00 TO STA. 217+50.00

| F.A. RTE. | SECTION | COUNTY | TOTAL SHEETS | SHEET NO. |
|---|---|---|---|---|
| 1453 | 55WRS | DuPAGE | 362 | 285 |
| | | CONTRACT NO. 60D12 | | |

FED. ROAD DIST. NO. 7 | ILLINOIS | FED. AID PROJECT