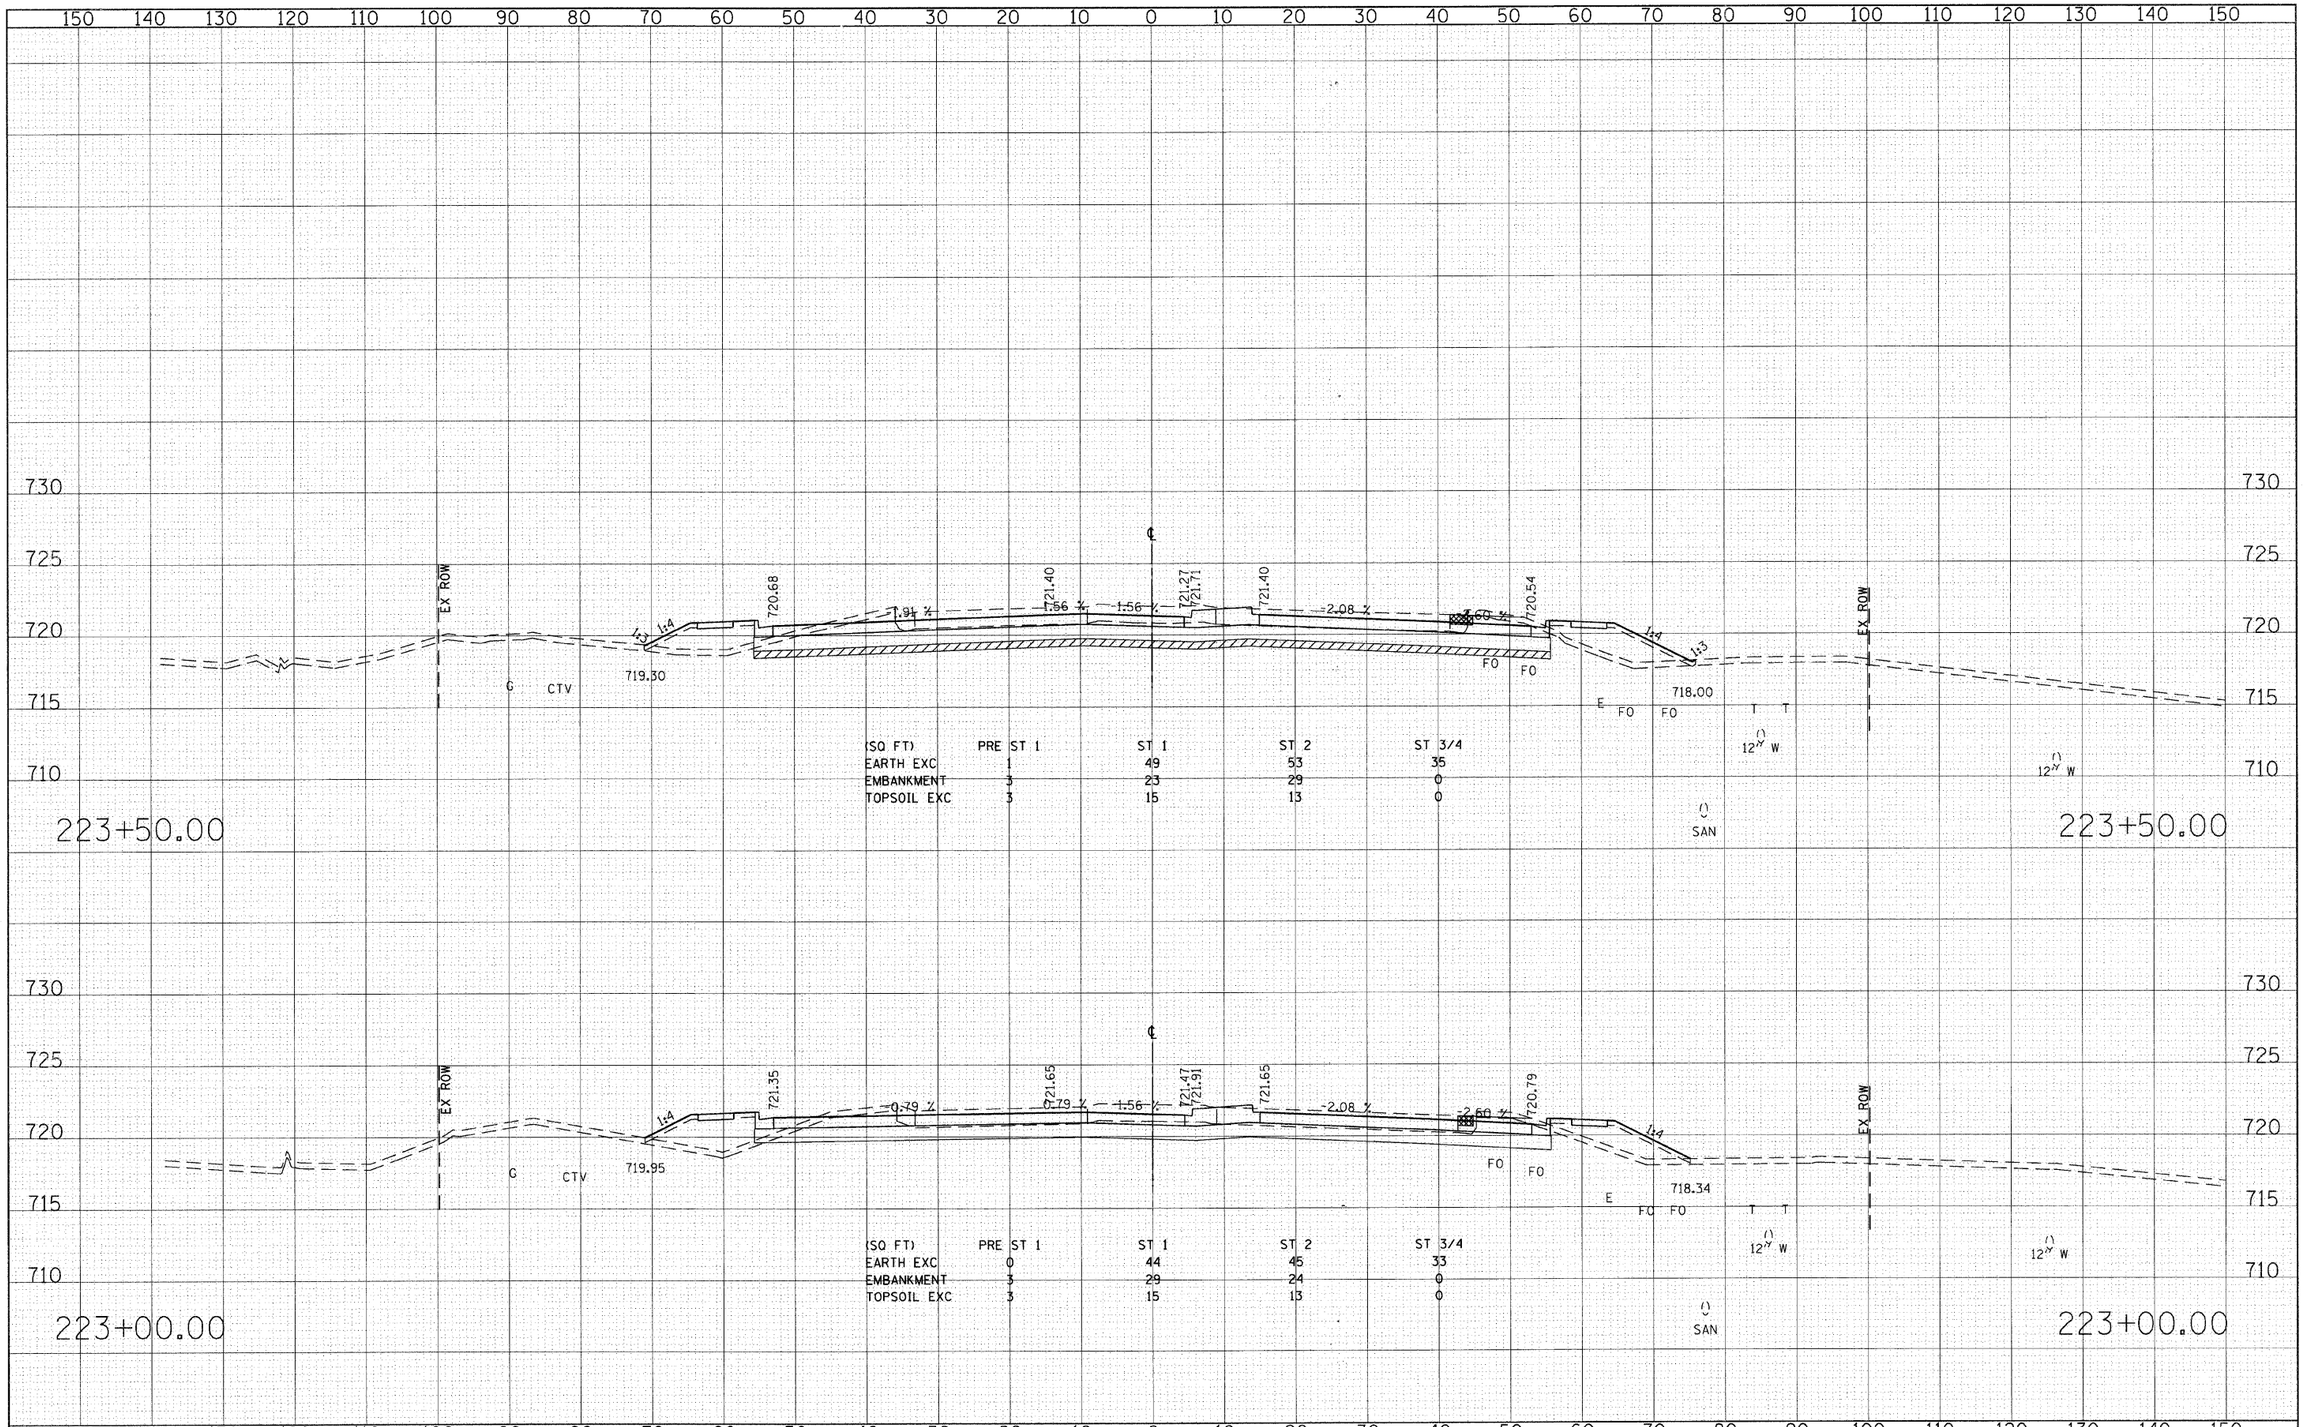

FINAL SURVEY	BY	DATE
SURVEYED		
PLOTTED		
TEMPLATE		
AREAS		
AREAS CHECKED		
NOTE BOOK		
NO.		

ORIGINAL SURVEY	BY	DATE
SURVEYED		
PLOTTED		
TEMPLATE		
AREAS		
AREAS CHECKED		
NOTE BOOK		
NO.		

FILE NAME = gi\ch07\0061\road\sheets\D160D12-SHT-XSSHT1.dgn

USER NAME = BAWitort

PLOT SCALE = 10.0000 ' / IN.

PLOT DATE = 8/5/2009

DESIGNED - JMG	REVISED -	
DRAWN - JMG	REVISED -	
CHECKED - JRH	REVISED -	
DATE - 07/24/2009	REVISED -	

STATE OF ILLINOIS
DEPARTMENT OF TRANSPORTATION

CROSS SECTIONS - 22nd STREET

SCALE: HORIZ: 1"=10' VERT: 1"=5' | SHEET NO. 291 OF 362 SHEETS | STA. 223+00.00 TO STA. 223+50.00

F.A. RTE.	SECTION	COUNTY	TOTAL SHEETS	SHEET NO.
1453	55WRS	DuPAGE	362	291
		CONTRACT NO. 60D12		

FED. ROAD DIST. NO. 7 | ILLINOIS | FED. AID PROJECT