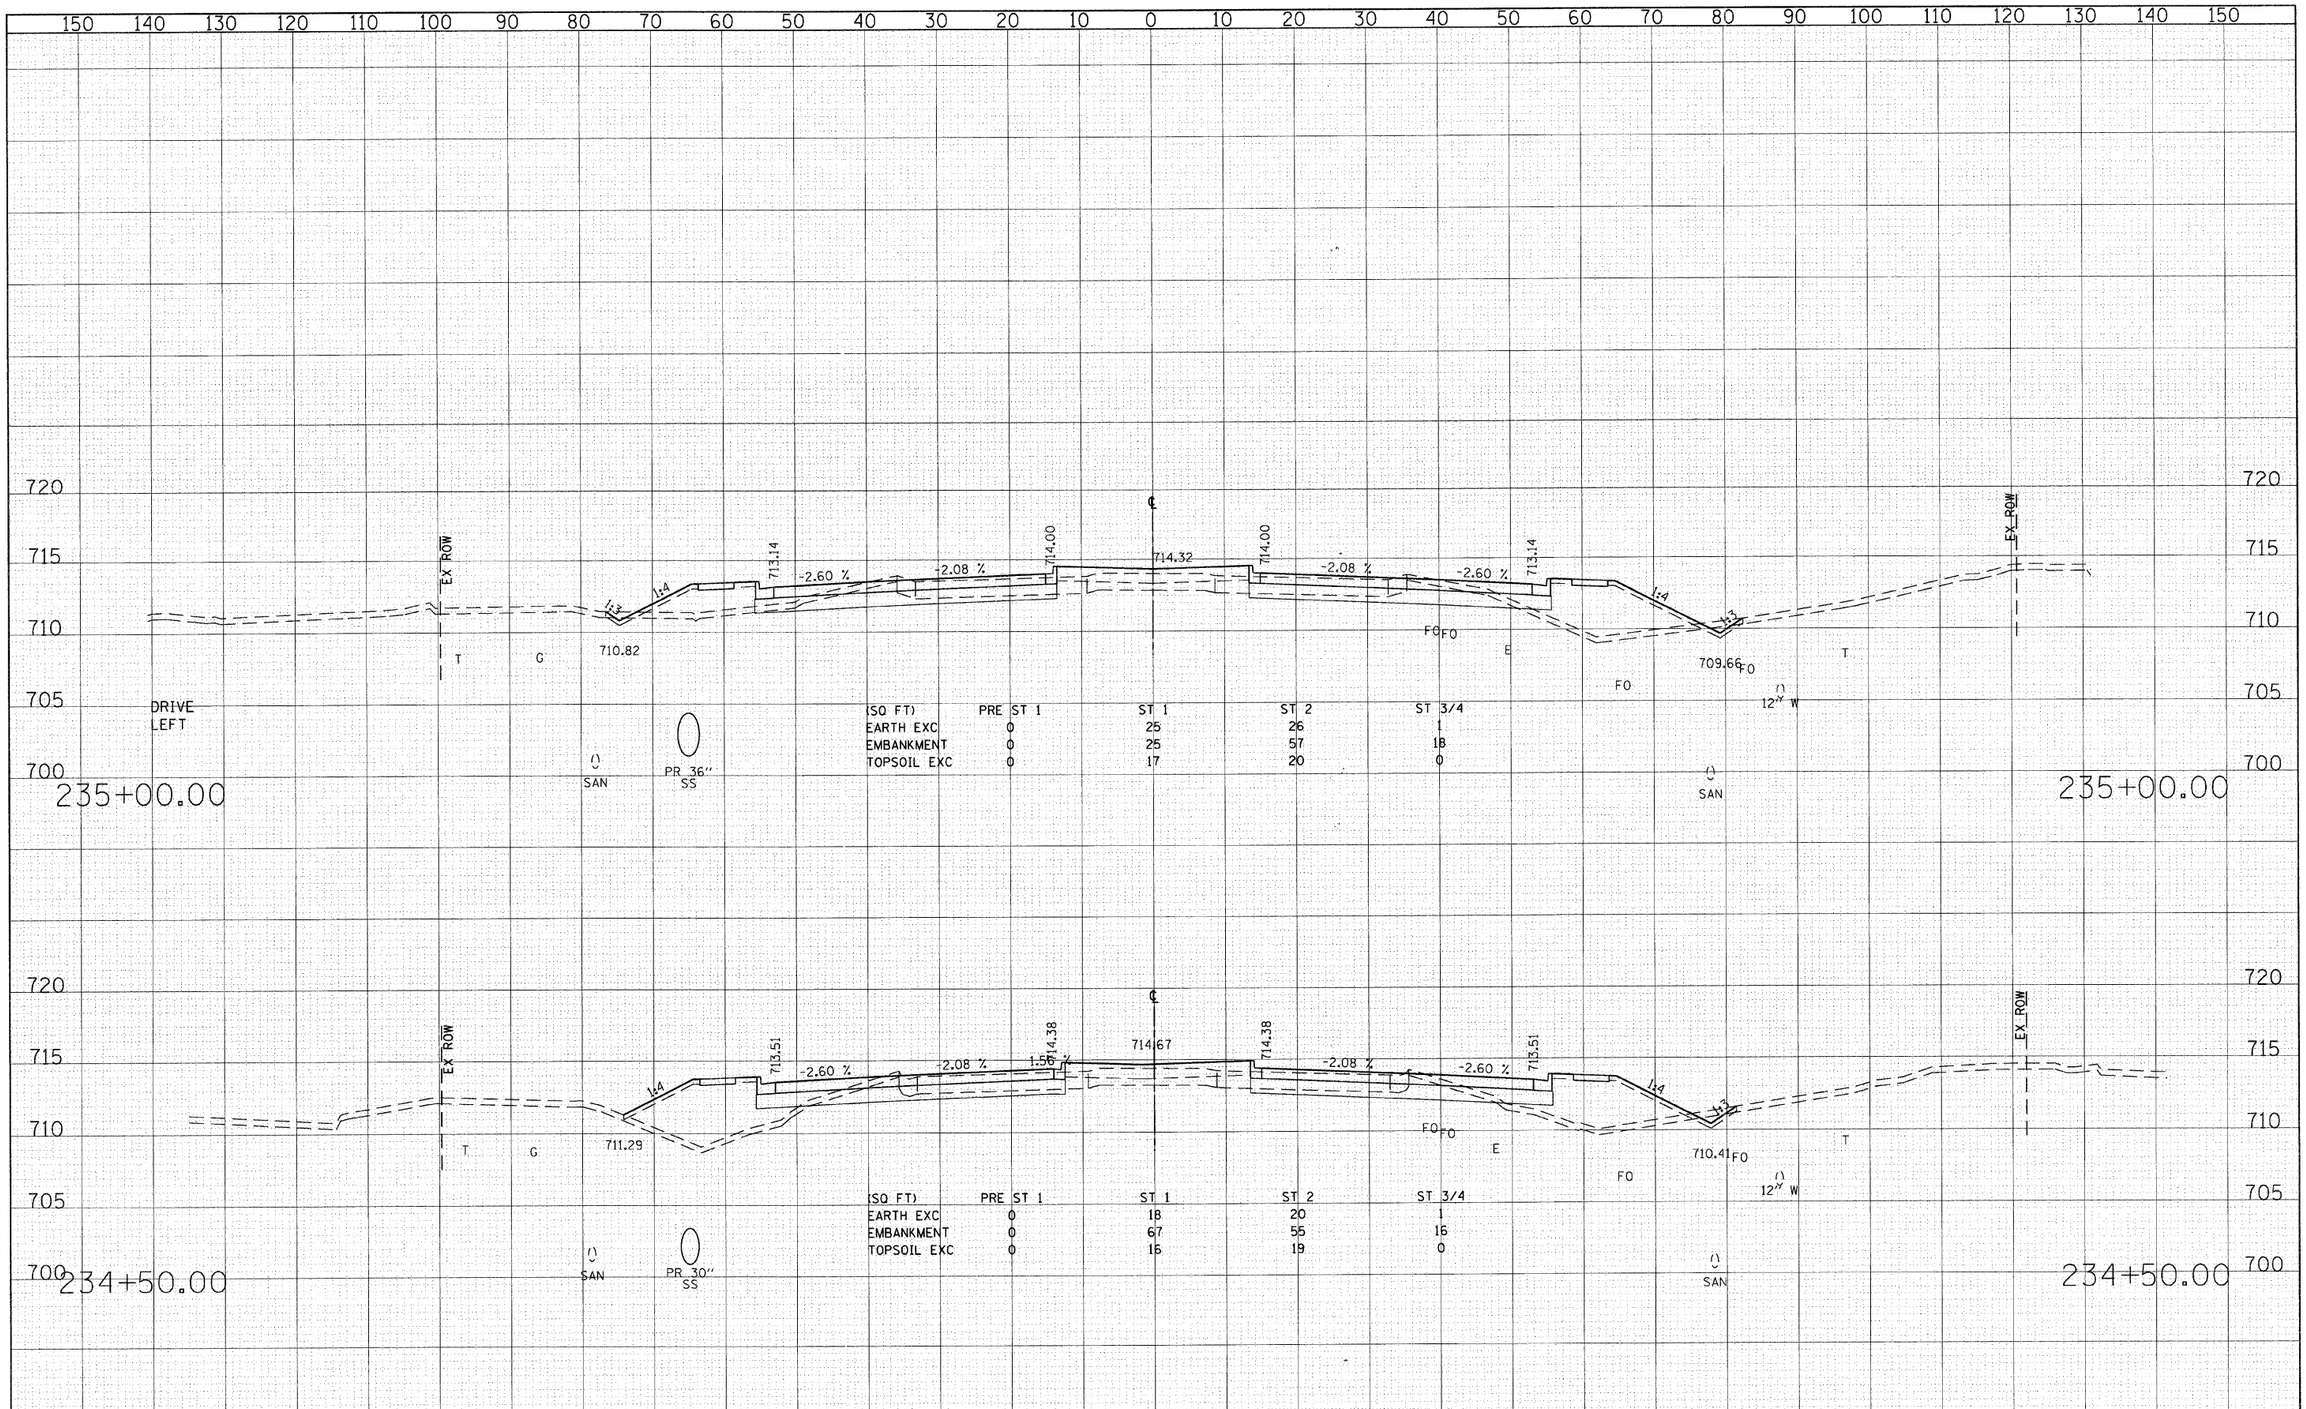

FILE NAME = g:\ch07\0061\road\sheets\D160D12-SHT-XSSHT1.dgn	USER NAME = BAWitort	DESIGNED - JMG	REVISED -	STATE OF ILLINOIS DEPARTMENT OF TRANSPORTATION	CROSS SECTIONS – 22nd STREET
		DRAWN - JMG	REVISED -		
	PLOT SCALE = 10.0000 ' / IN.	CHECKED - JRH	REVISED -		
	PLOT DATE = 8/5/2009	DATE - 07/24/2009	REVISED -		SCALE: HORIZ: 1"=10' VERT: 1"=5' · SHEET NO. 301 OF 362 SHEETS · STA. 234+50.00 TO STA. 235+00.00

F.A. RTE.	SECTION	COUNTY	TOTAL SHEETS	SHEET NO.
1453	55WRS	DuPAGE	362	301
		CONTRACT NO. 60D12		

FED. ROAD DIST. NO. 7 | ILLINOIS | FED. AID PROJECT

FINAL SURVEY: SURVEYED / PLOTTED / TEMPLATE / AREAS / AREAS CHECKED — NOTE BOOK NO. — BY — DATE

ORIGINAL SURVEY: SURVEYED / PLOTTED / TEMPLATE / AREAS / AREAS CHECKED — NOTE BOOK NO. — BY — DATE