| FINAL SURVEY | | BY | DATE |
|---|---|---|---|
| NOTE BOOK | SURVEYED | | |
| | PLOTTED | | |
| | TEMPLATE | | |
| | AREAS | | |
| NO. | AREAS CHECKED | | |

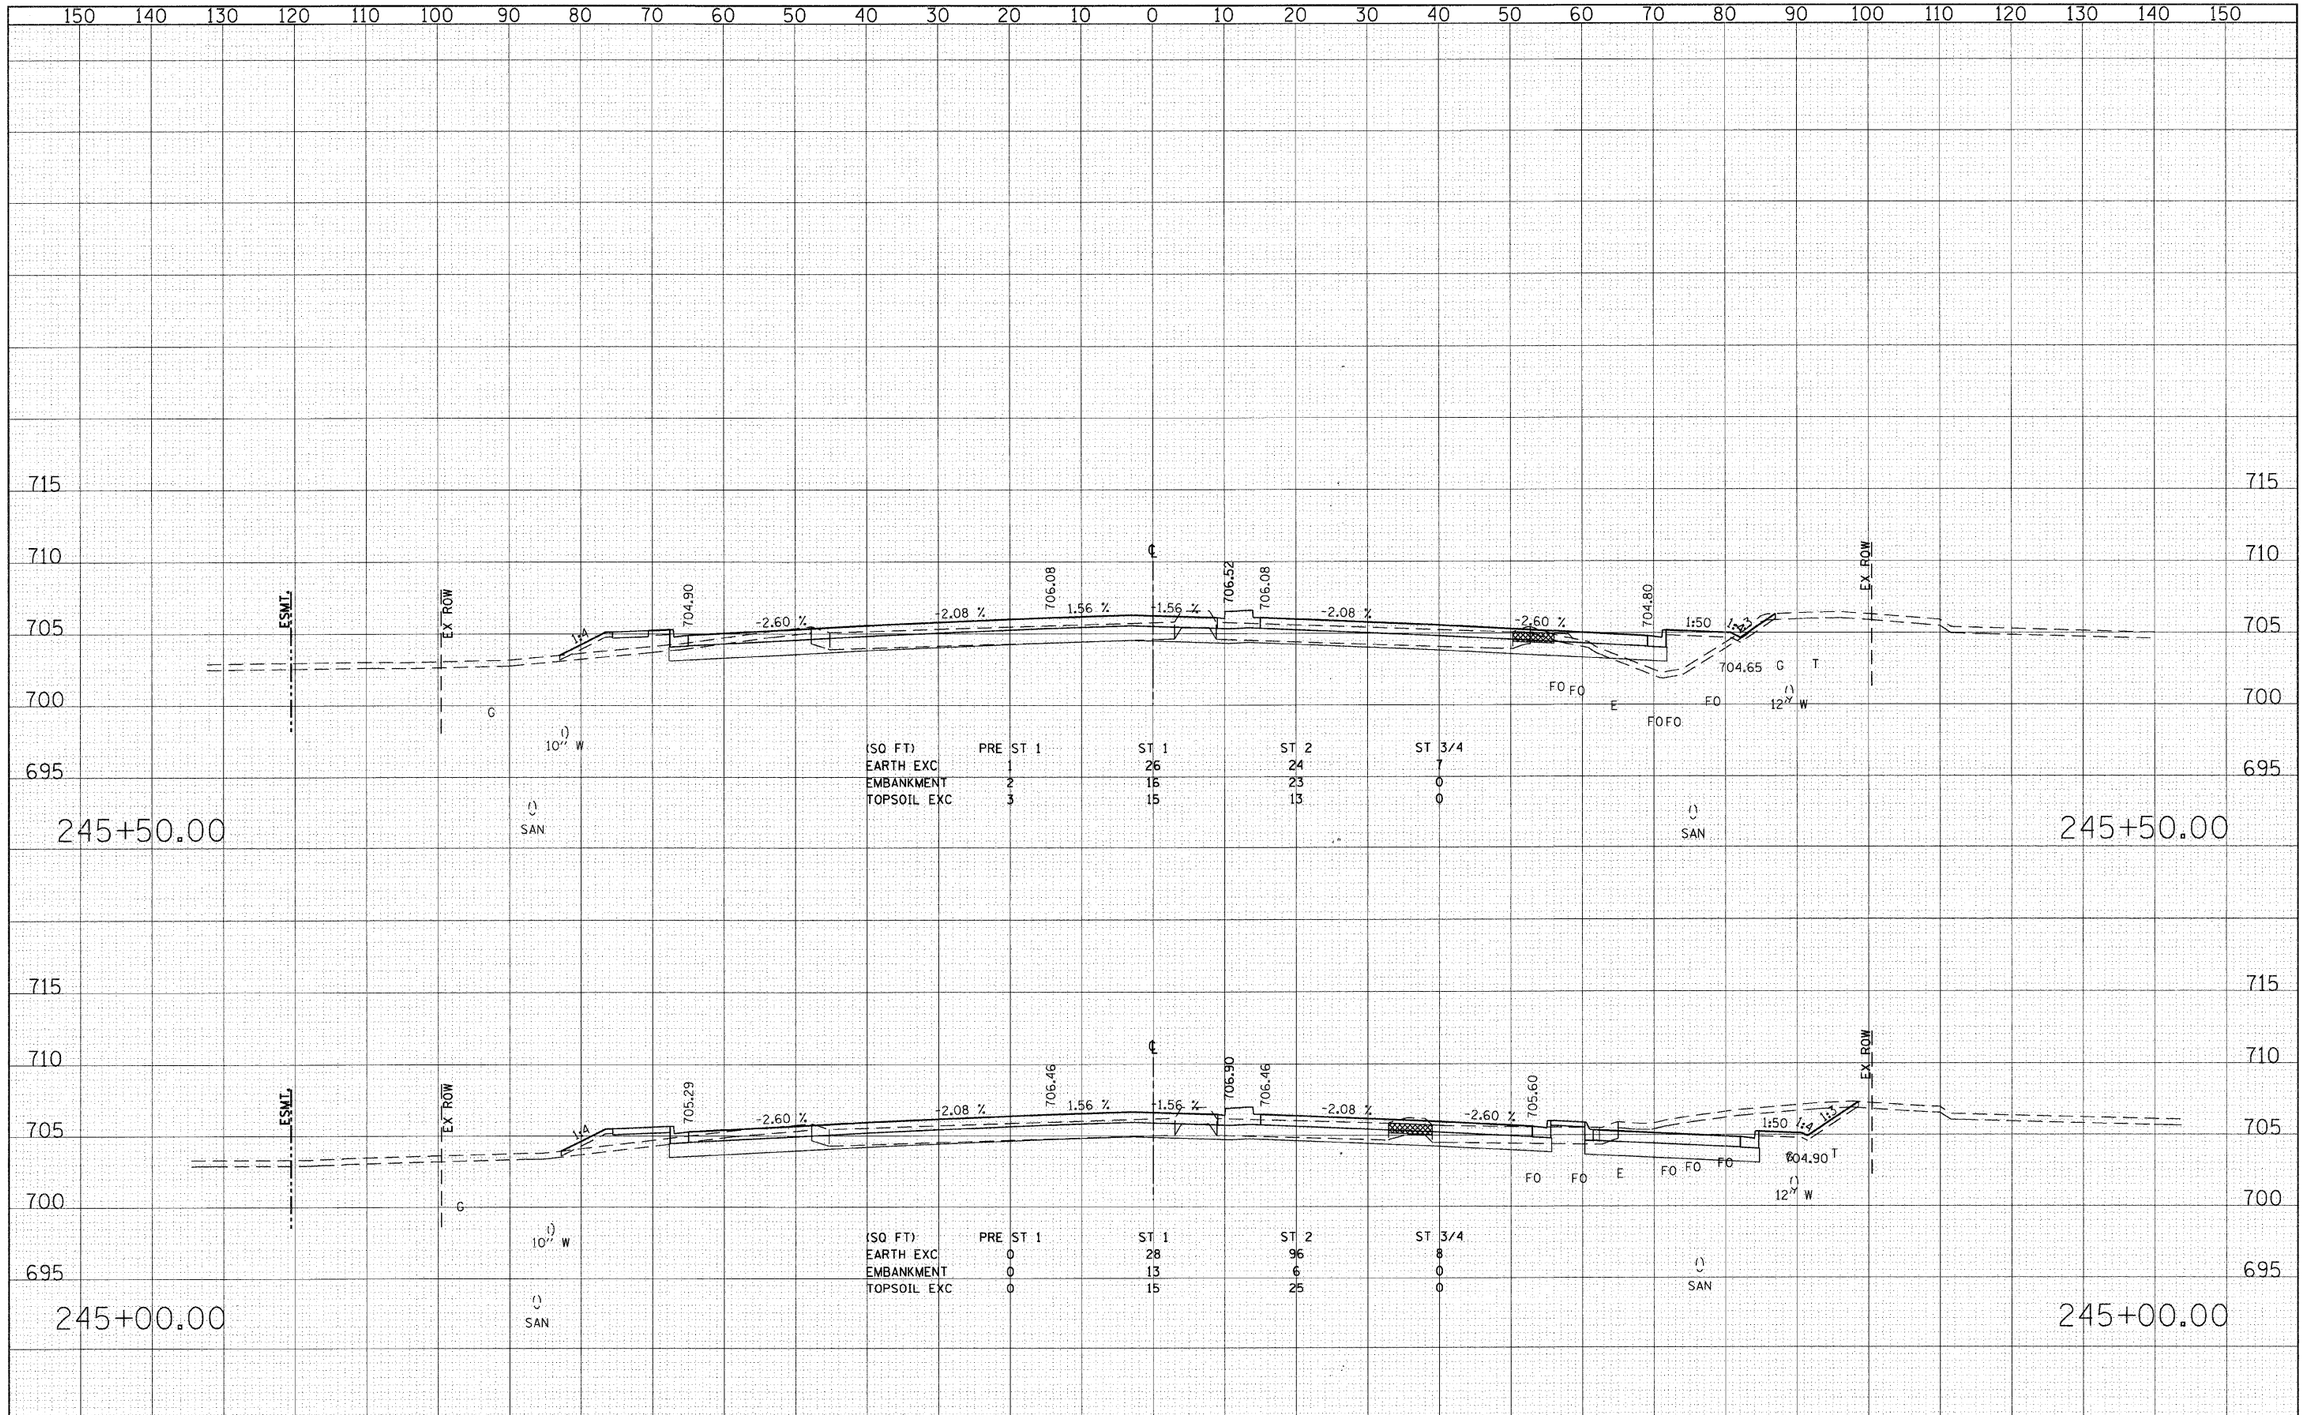


| ORIGINAL SURVEY | | BY | DATE |
|---|---|---|---|
| NOTE BOOK | SURVEYED | | |
| | PLOTTED | | |
| | TEMPLATE | | |
| | AREAS | | |
| NO. | AREAS CHECKED | | |

| | | | |
|---|---|---|---|
| FILE NAME = gt\ch07\0061\road\sheets\D160D12-SHT-XSSHT1.dgn | USER NAME = BAWitort | DESIGNED - JMG | REVISED - |
| | | DRAWN - JMG | REVISED - |
| | PLOT SCALE = 10.0000 ' / IN. | CHECKED - JRH | REVISED - |
| | PLOT DATE = 8/5/2009 | DATE - 07/24/2009 | REVISED - |

**STATE OF ILLINOIS**
**DEPARTMENT OF TRANSPORTATION**

**CROSS SECTIONS – 22nd STREET**

SCALE: HORIZ: 1"=10' VERT: 1"=5' | SHEET NO. 312 OF 362 SHEETS | STA. 245+00.00 TO STA. 245+50.00

| F.A. RTE. | SECTION | COUNTY | TOTAL SHEETS | SHEET NO. |
|---|---|---|---|---|
| 1453 | 55WRS | DuPAGE | 362 | 312 |

CONTRACT NO. 60D12

FED. ROAD DIST. NO. 7 | ILLINOIS | FED. AID PROJECT