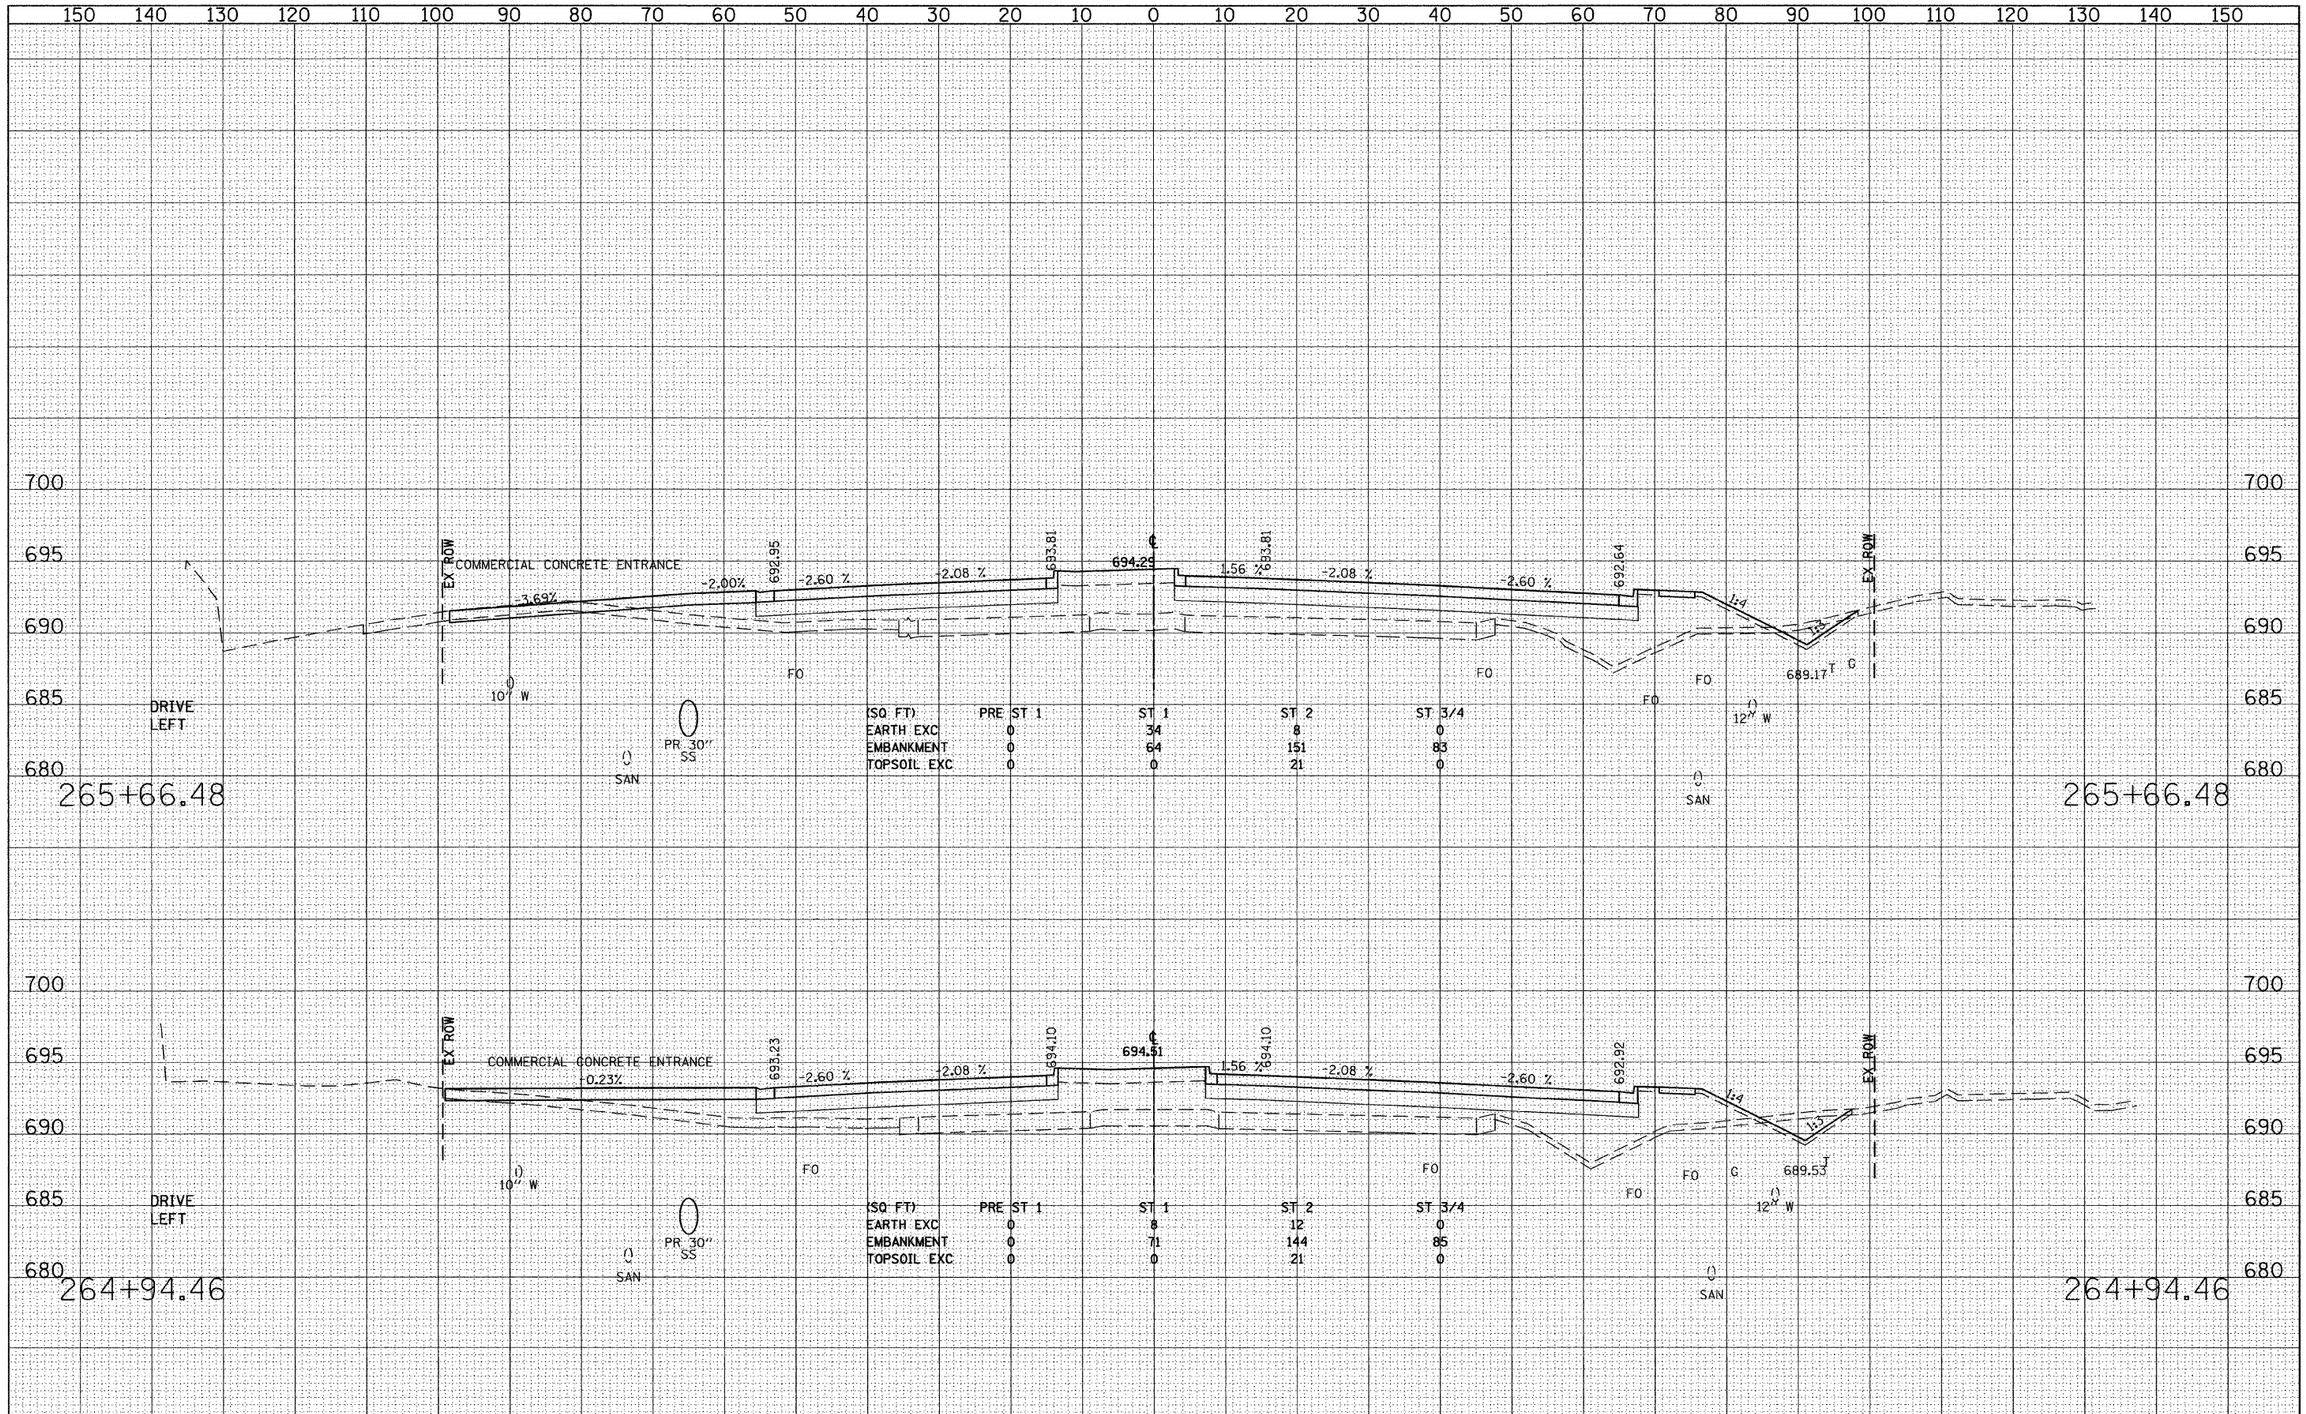

(SQ FT)	PRE ST 1	ST 1	ST 2	ST 3/4
EARTH EXC	0	34	8	0
EMBANKMENT	0	64	151	83
TOPSOIL EXC	0	0	21	0

(SQ FT)	PRE ST 1	ST 1	ST 2	ST 3/4
EARTH EXC	0	8	12	0
EMBANKMENT	0	71	144	85
TOPSOIL EXC	0	0	21	0

FINAL SURVEY — SURVEYED, PLOTTED, TEMPLATE, AREAS, AREAS CHECKED — NOTE BOOK NO. — BY — DATE

ORIGINAL SURVEY — SURVEYED, PLOTTED, TEMPLATE, AREAS, AREAS CHECKED — NOTE BOOK NO. — BY — DATE

FILE NAME = gt\CH07\0061\Road\SHEETS\D160D12-SHT-XSSHT1.dgn

USER NAME = BAWitort

PLOT SCALE = 10.0000 ' / IN.

PLOT DATE = 3/31/2010

DESIGNED - JMG	REVISED -	
DRAWN - JMG	REVISED -	
CHECKED - JRH	REVISED -	
DATE - 4/1/2010	REVISED -	

STATE OF ILLINOIS
DEPARTMENT OF TRANSPORTATION

CROSS SECTIONS - 22nd STREET

SCALE: HORIZ: 1"=10' VERT: 1"=5' | SHEET NO. 333 OF 362 SHEETS | STA. 264+94.46 TO STA. 265+66.48

F.A. RTE.	SECTION	COUNTY	TOTAL SHEETS	SHEET NO.
1453	55WRS	DuPAGE	362	333

CONTRACT NO. 60D12

FED. ROAD DIST. NO. 7 | ILLINOIS | FED. AID PROJECT