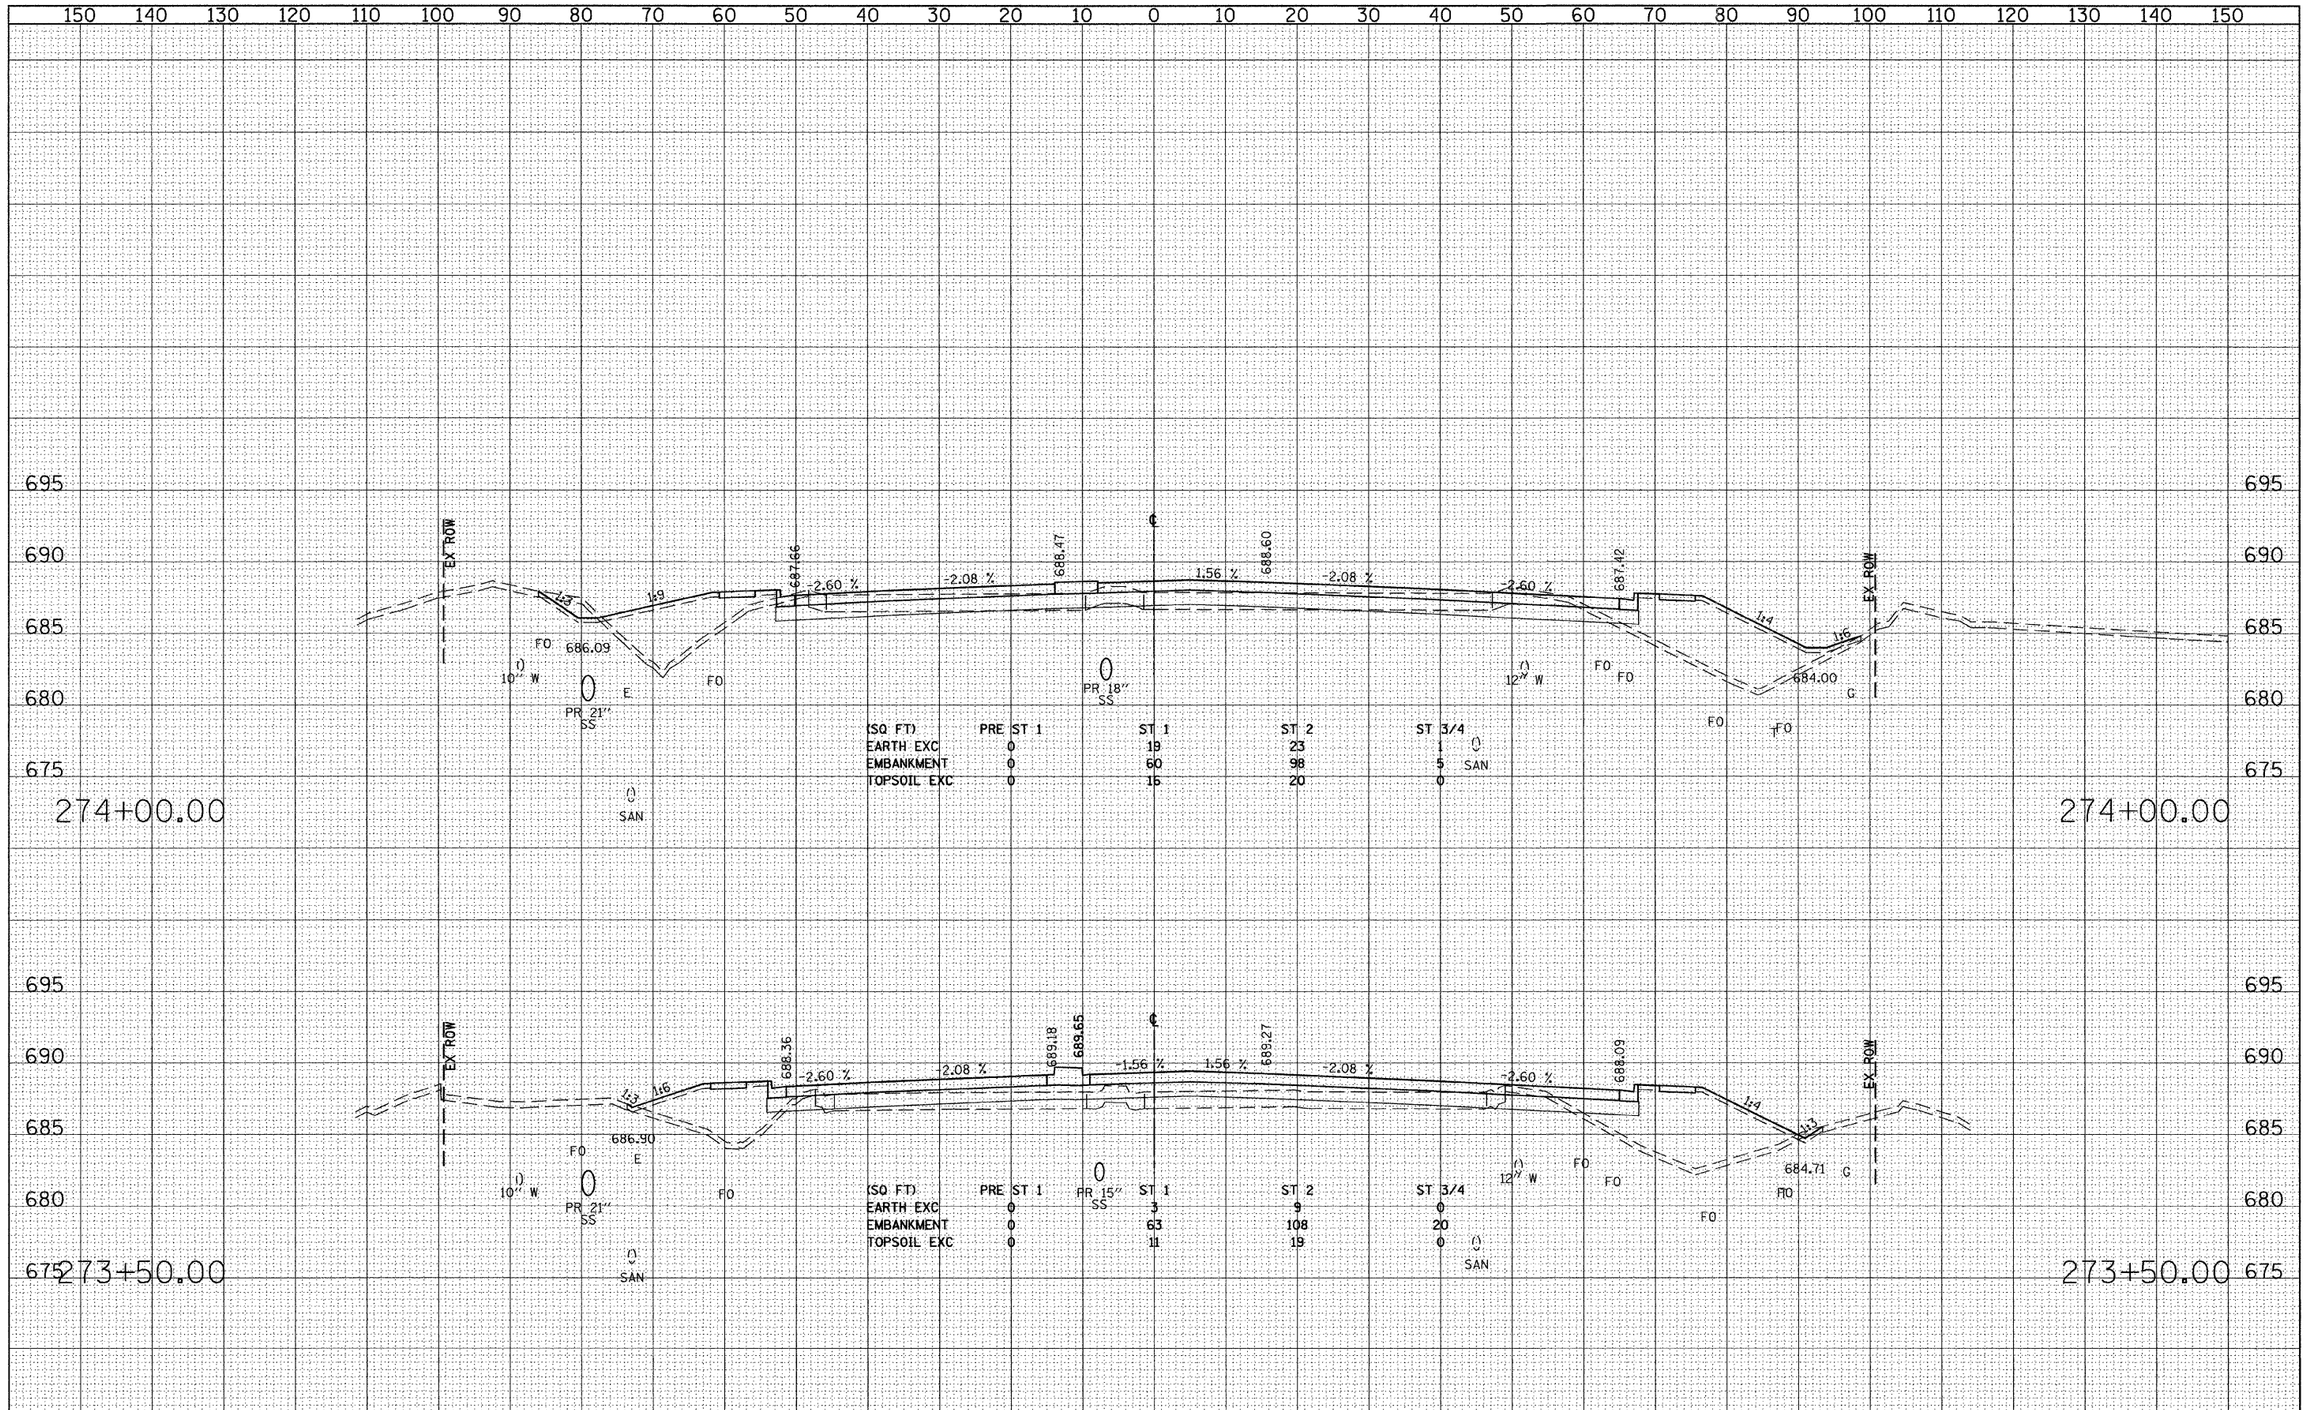

FINAL SURVEY	BY	DATE
SURVEYED		
PLOTTED		
TEMPLATE		
AREAS		
AREAS CHECKED		
NOTE BOOK NO.		

ORIGINAL SURVEY	BY	DATE
SURVEYED		
PLOTTED		
TEMPLATE		
AREAS		
AREAS CHECKED		
NOTE BOOK NO.		

FILE NAME = gt\CH07\0061\Road\SHEETS\D160D12-SHT-XSSHT1.dgn

USER NAME = BAWitort

PLOT SCALE = 10.0000 ' / IN.

PLOT DATE = 3/31/2010

DESIGNED - JMG	REVISED -	
DRAWN - JMG	REVISED -	
CHECKED - JRH	REVISED -	
DATE - 4/1/2010	REVISED -	

STATE OF ILLINOIS
DEPARTMENT OF TRANSPORTATION

CROSS SECTIONS - 22nd STREET

SCALE: HORIZ: 1"=10' VERT: 1"=5' | SHEET NO. 341 OF 362 SHEETS | STA. 273+50.00 TO STA. 274+00.00

F.A. RTE.	SECTION	COUNTY	TOTAL SHEETS	SHEET NO.
1453	55WRS	DuPAGE	362	341

CONTRACT NO. 60D12

FED. ROAD DIST. NO. 7 | ILLINOIS | FED. AID PROJECT