| FINAL SURVEY | | BY | DATE |
|---|---|---|---|
| NOTE BOOK NO. | SURVEYED | | |
| | PLOTTED | | |
| | TEMPLATE | | |
| | AREAS | | |
| | AREAS CHECKED | | |

| ORIGINAL SURVEY | | BY | DATE |
|---|---|---|---|
| NOTE BOOK NO. | SURVEYED | | |
| | PLOTTED | | |
| | TEMPLATE | | |
| | AREAS | | |
| | AREAS CHECKED | | |

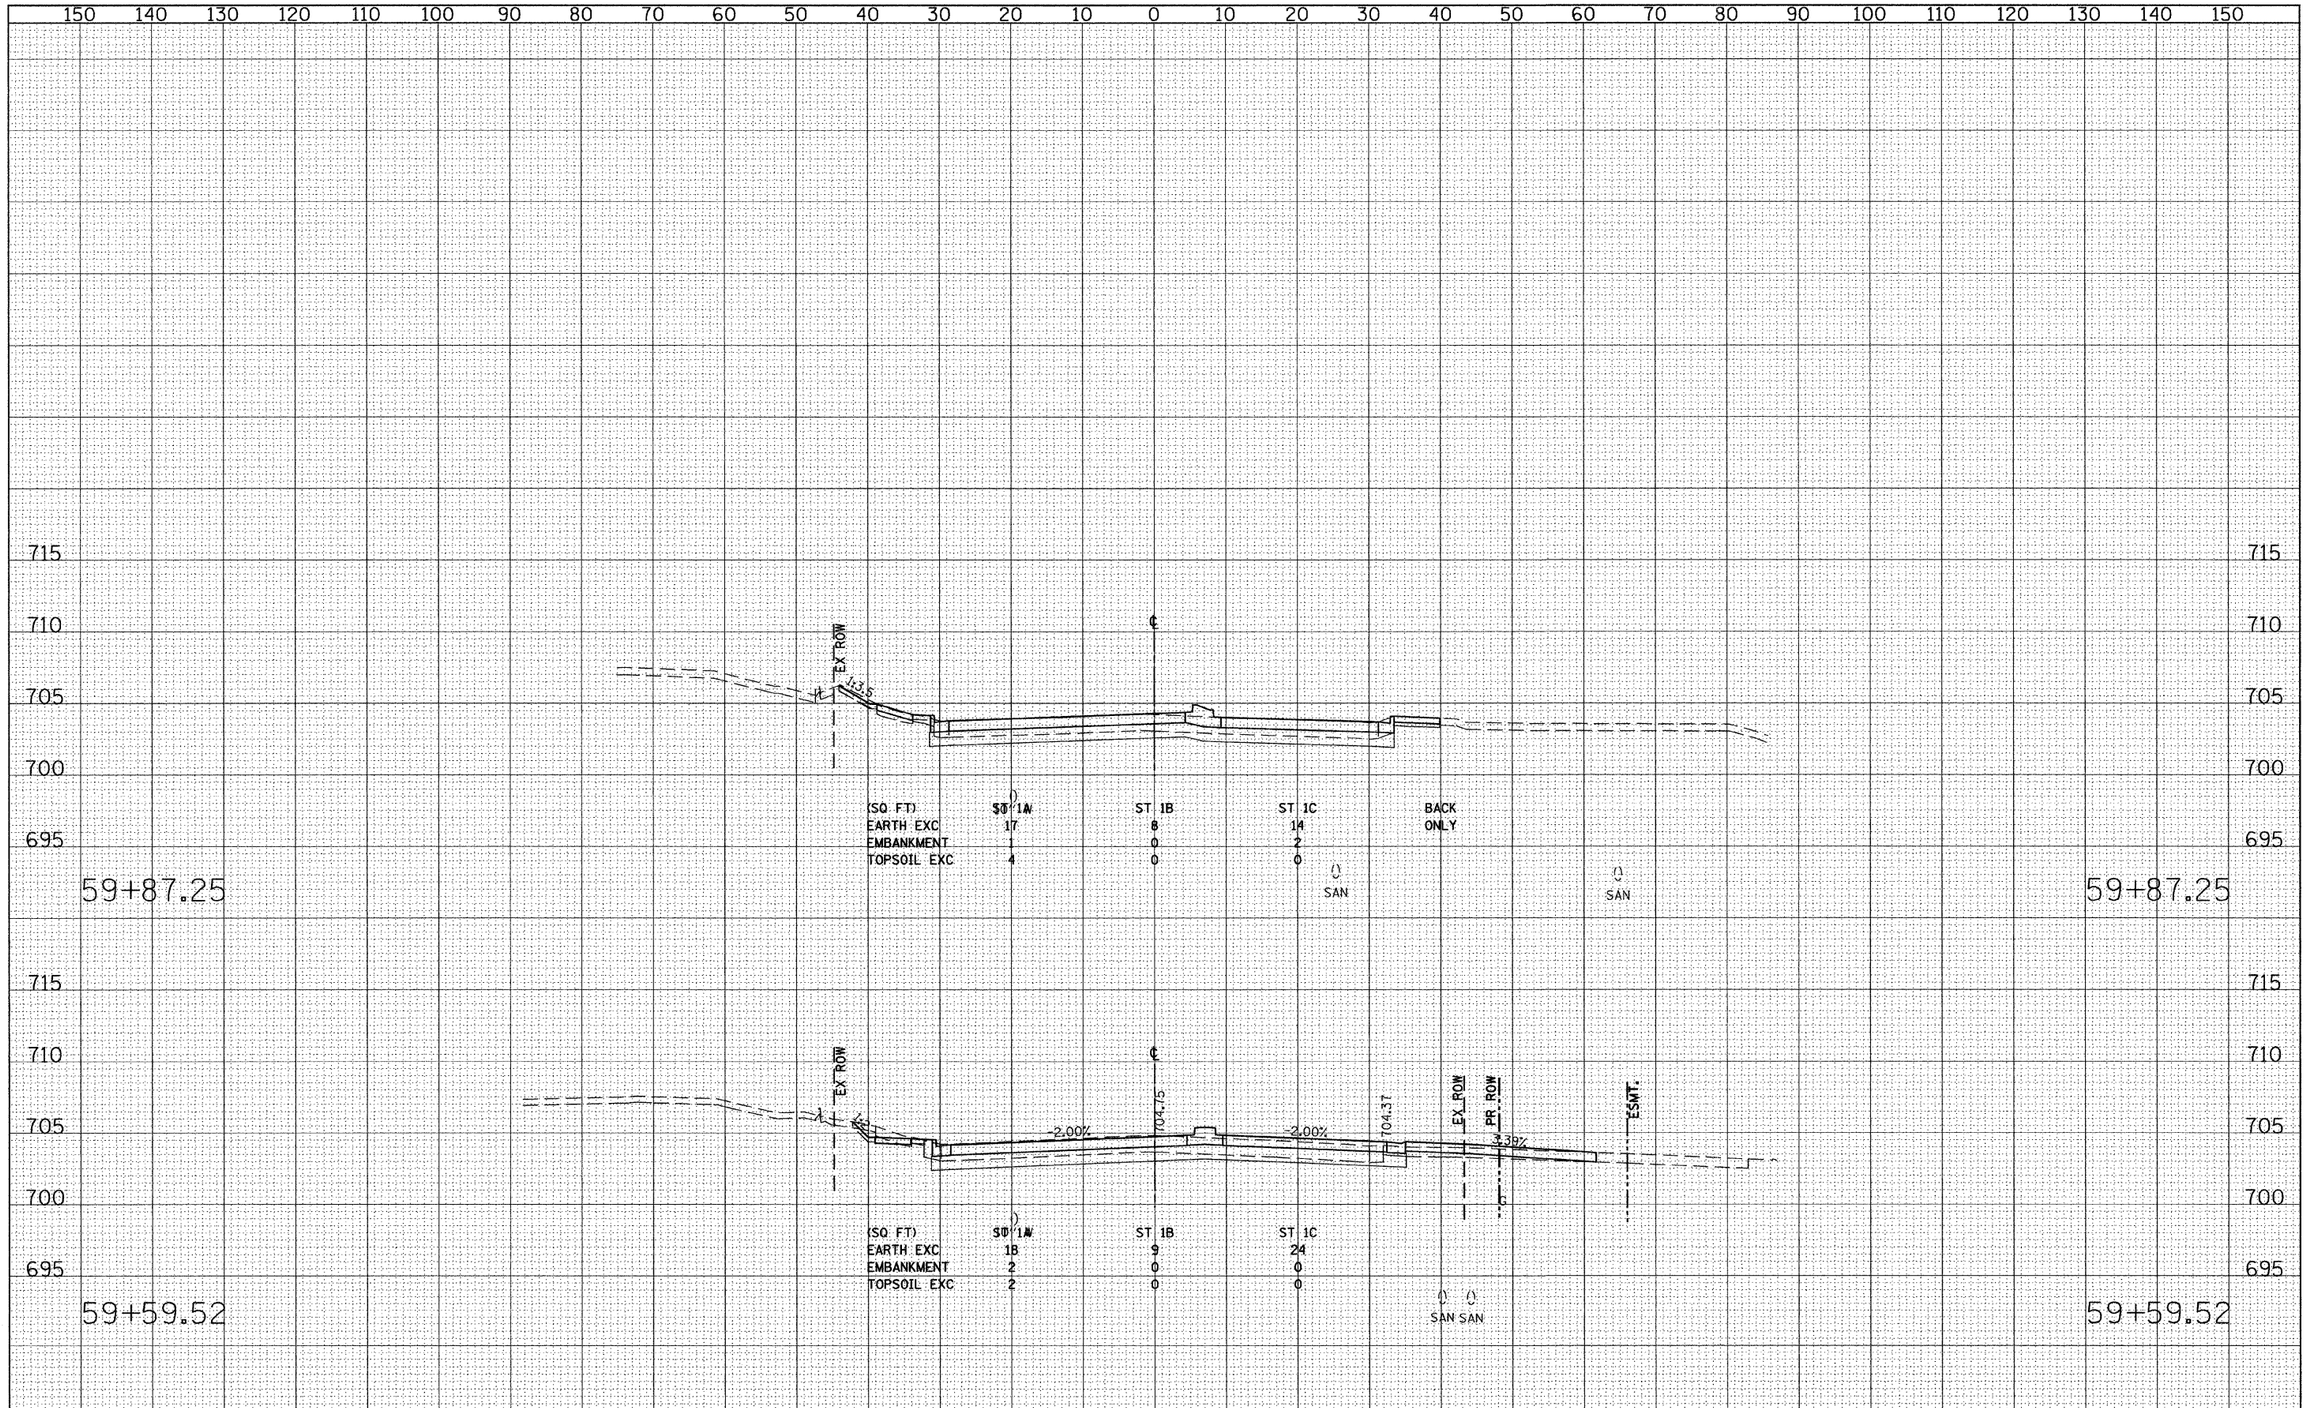


| | | | |
|---|---|---|---|
| FILE NAME = gi\CH07\0061\Road\SHEETS\D60D12-SHT-XSSHT3.dgn | USER NAME = BAWitort | DESIGNED - JMG | REVISED - |
| | | DRAWN - JMG | REVISED - |
| | PLOT SCALE = 10.0000 ' / IN. | CHECKED - JRH | REVISED - |
| | PLOT DATE = 3/31/2010 | DATE - 4/1/2010 | REVISED - |

**STATE OF ILLINOIS**
**DEPARTMENT OF TRANSPORTATION**

**CROSS SECTIONS – MIDWEST ROAD**

SCALE: HORIZ: 1"=10' VERT: 1"=5' | SHEET NO. 361 OF 362 SHEETS | STA. 59+59.52 TO STA. 59+87.25

| F.A. RTE. | SECTION | COUNTY | TOTAL SHEETS | SHEET NO. |
|---|---|---|---|---|
| 1453 | 55WRS | DuPAGE | 362 | 361 |
| | | CONTRACT NO. 60D12 | | |

FED. ROAD DIST. NO. 7 | ILLINOIS | FED. AID PROJECT