STATE OF ILLINOIS
DEPARTMENT OF TRANSPORTATION

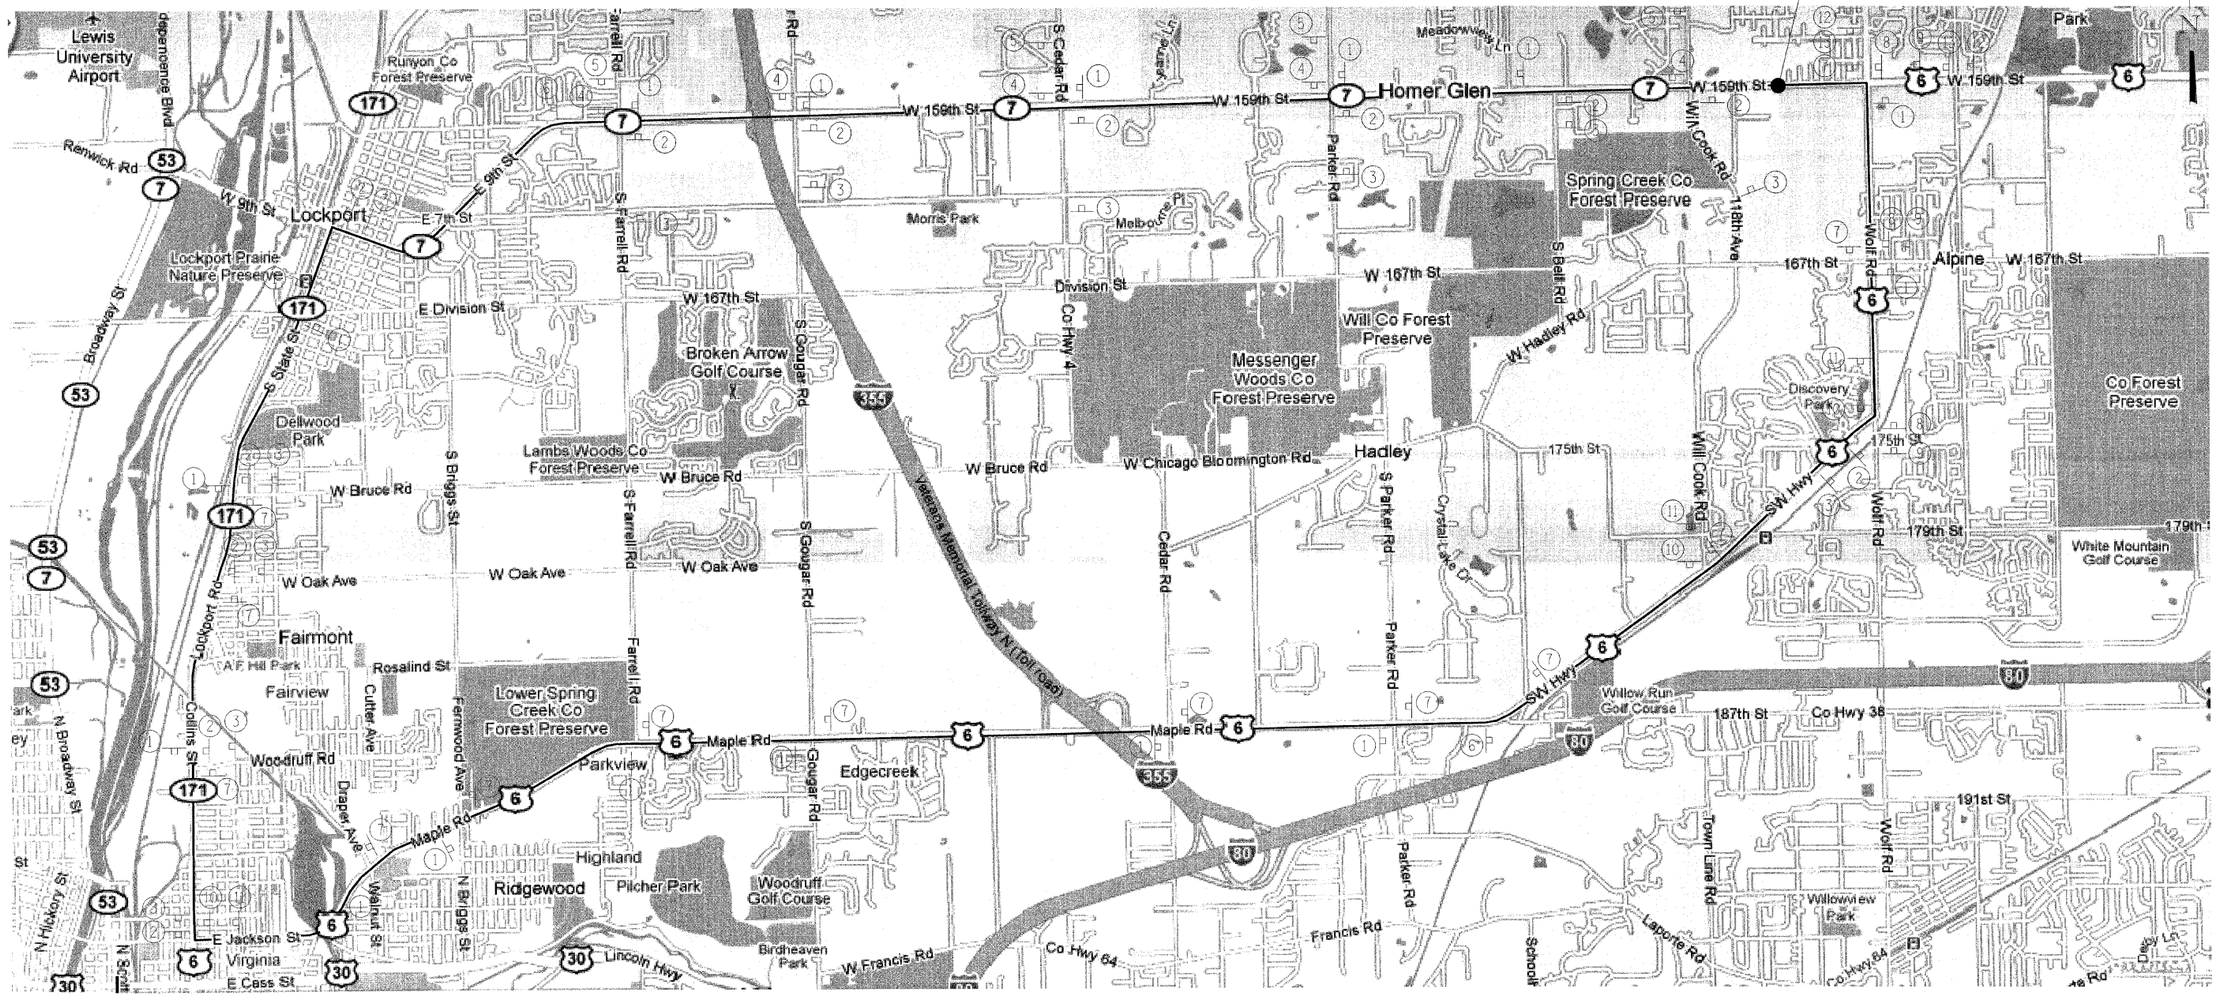

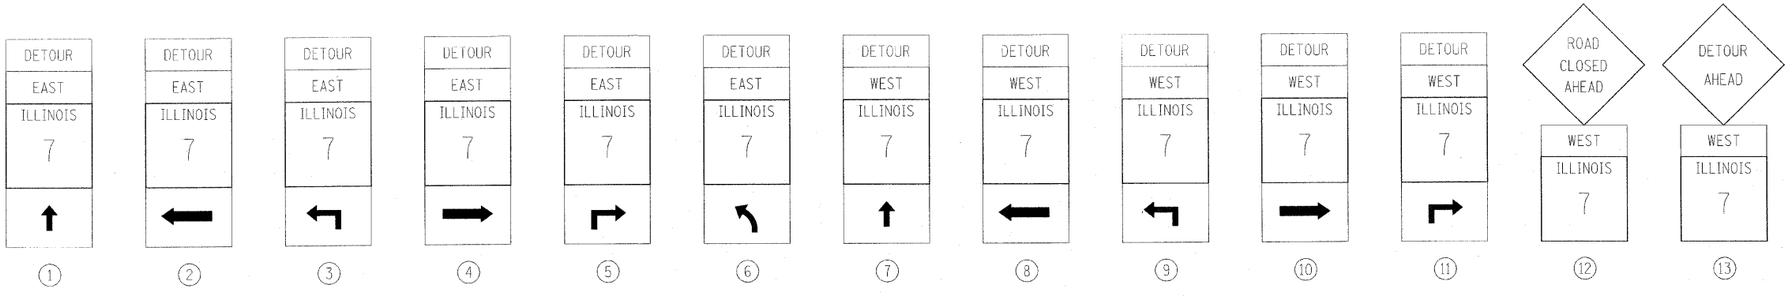

See Sheet 8 for Signs Standards.

Legend:
Detour Route

Note:
For additional requirements and signage, refer to District One Standard TC-21-Detour Signing for Closing-State Highways. Additional signage may be required by the Resident Engineer. All work and materials shall be included in the pay item for "Traffic Control and Protection for Temporary Detour."

FILE NAME = D160162-sht-detour.dgn	USER NAME = IDOT(eng)	DESIGNED - J.M. HAMELKA	REVISED -
		DRAWN - B. VOGRIG	REVISED -
	PLOT SCALE = 1.0000 ' / IN.	CHECKED - J.M. HAMELKA	REVISED -
	PLOT DATE = 2/25/2010	DATE - JANUARY, 2010	REVISED -

STATE OF ILLINOIS
DEPARTMENT OF TRANSPORTATION

DETOUR MAP
FAP 351 / IL ROUTE 7 (US ROUTE 6) OVER SPRING CREEK

SCALE: | SHEET NO. OF SHEETS | STA. | TO STA.

F.A.P. RTE.	SECTION	COUNTY	TOTAL SHEETS	SHEET NO.
351	536T-1	COOK	8	3
		CONTRACT NO. 60162		
	ILLINOIS FED. AID PROJECT			