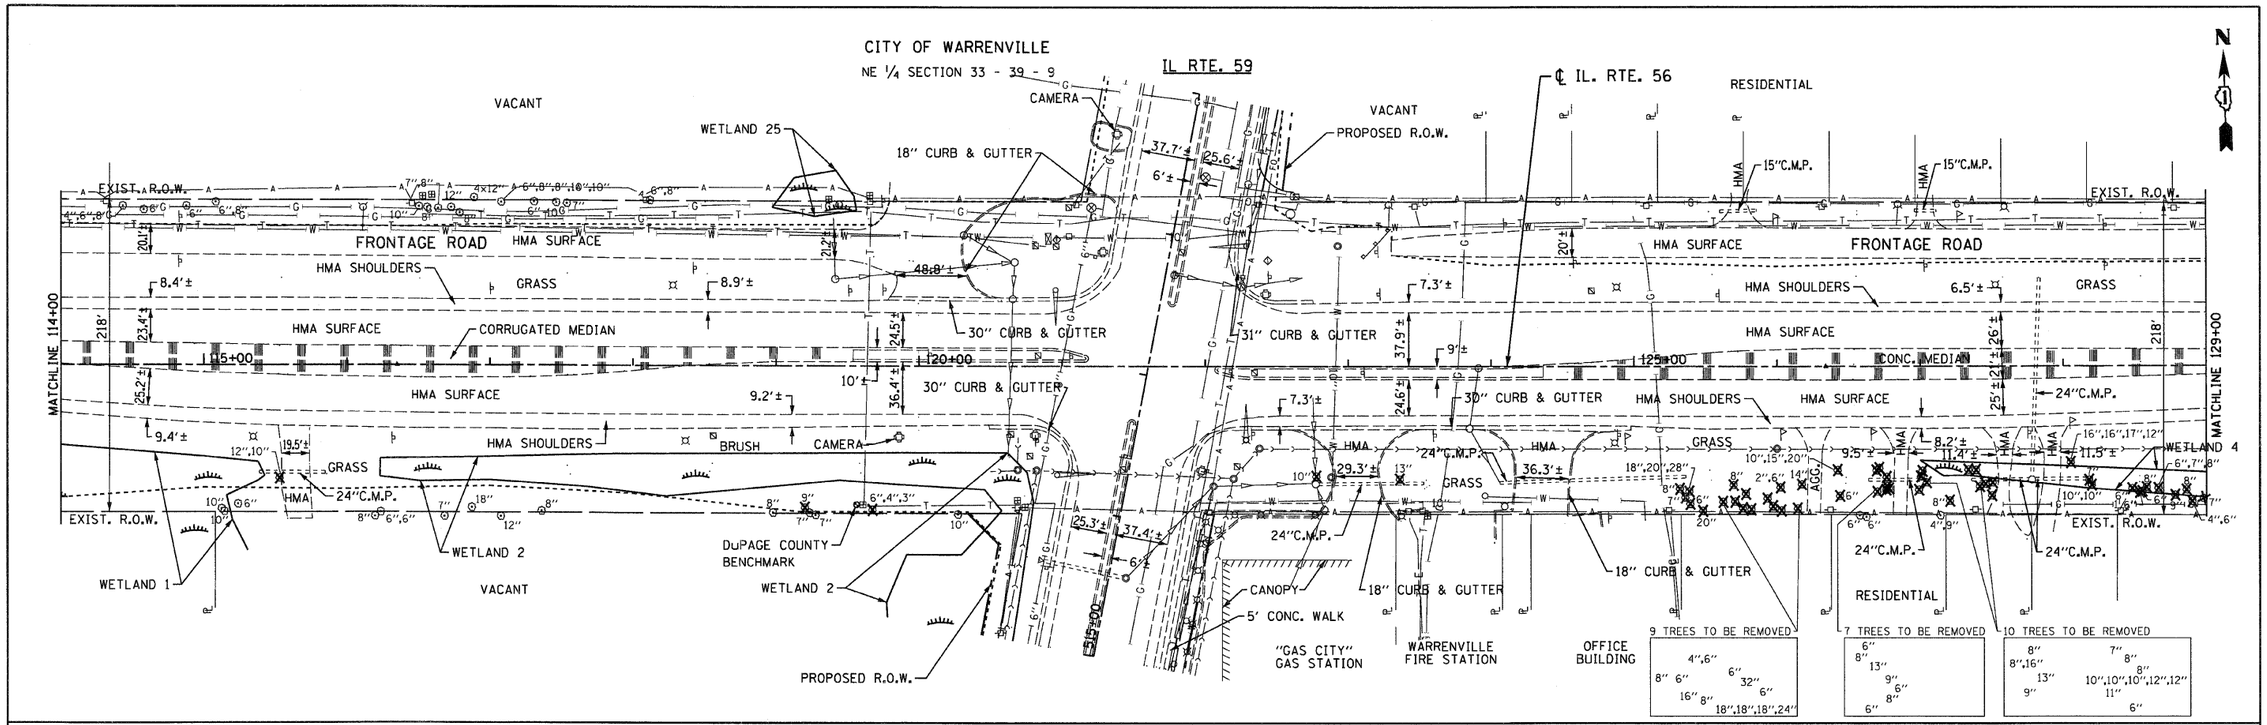

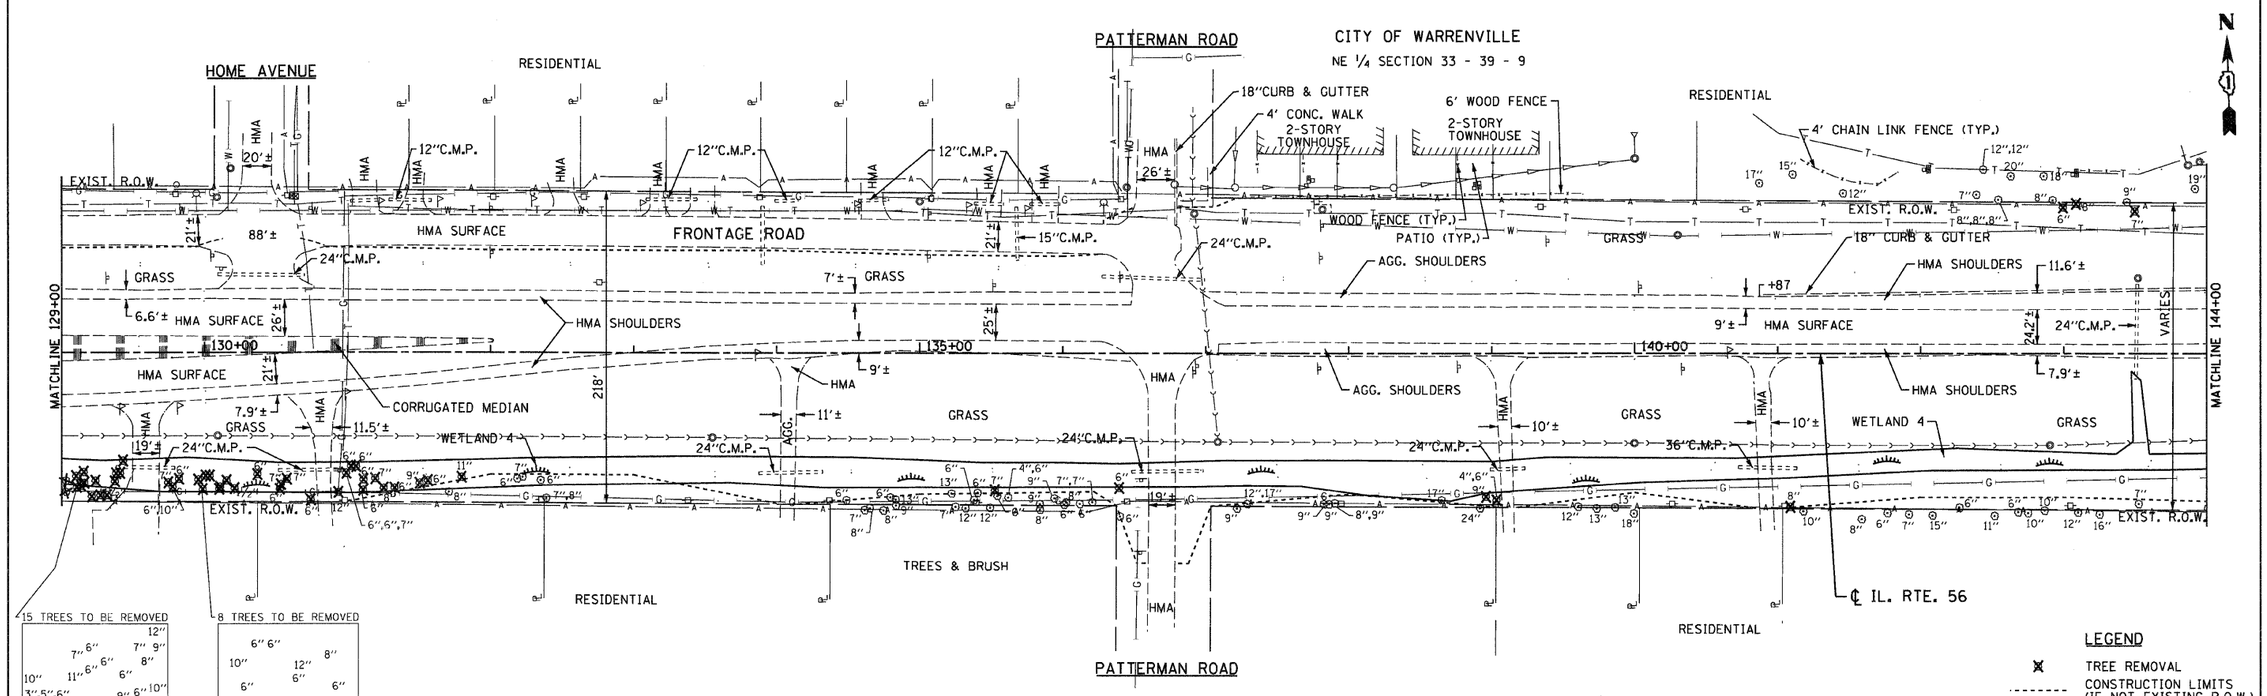

LEGEND

- TREE REMOVAL
- CONSTRUCTION LIMITS (IF NOT EXISTING R.O.W.)

FILE NAME = $FILES$
PLOT DATE = $DATE$
PLOT SCALE = $SCALE$

CHRISTIAN-ROGE & ASSOCIATES, INC.
ENGINEERS-PLANNERS-SURVEYORS
211 WEST WACKER DRIVE
CHICAGO, ILLINOIS 60606
PHONE: (312)372-2023 FAX: (312)372-5274

DESIGNED - S.J.P.	REVISED -	
DRAWN - A.C.S.	REVISED -	
CHECKED - M.P.	REVISED -	
DATE - 2/25/2010	REVISED -	

STATE OF ILLINOIS
DEPARTMENT OF TRANSPORTATION

TREE REMOVAL PLAN
IL. RTE. 56

SCALE: 1" = 50' | SHEET NO. 2 OF 6 SHEETS | STA. 114+00 TO STA. 144+00

F.A.P. RTE.	SECTION	COUNTY	TOTAL SHEETS	SHEET NO.
365	(57,58&59) I-1	DuPAGE	58	31
		CONTRACT NO. 60K47		
FED. ROAD DIST. NO. 1	ILLINOIS	FED. AID PROJECT		