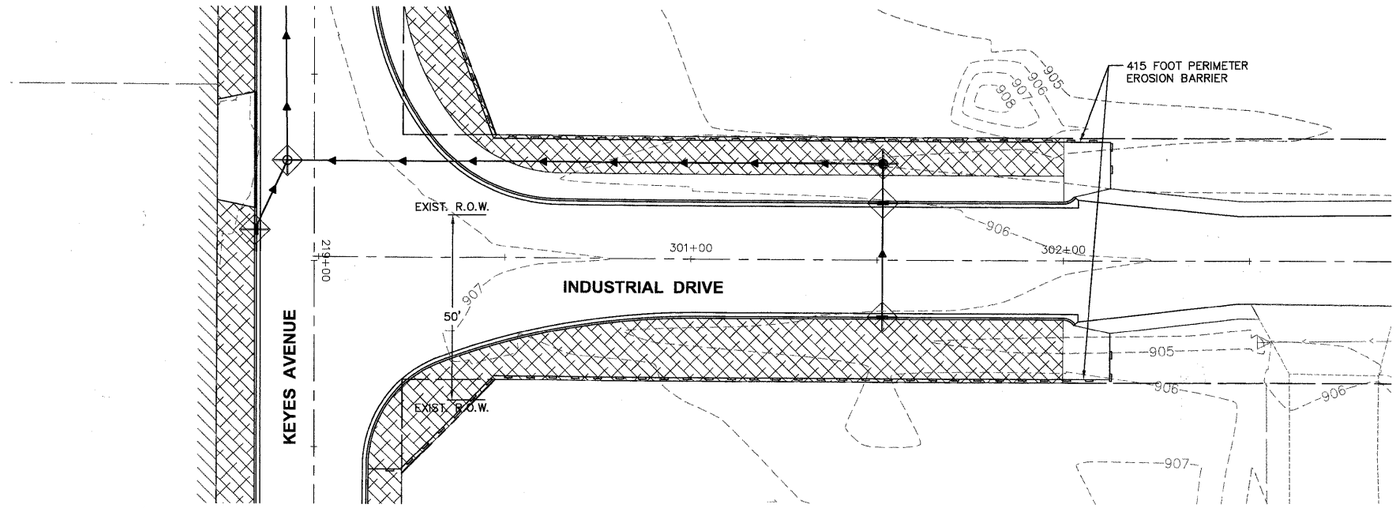

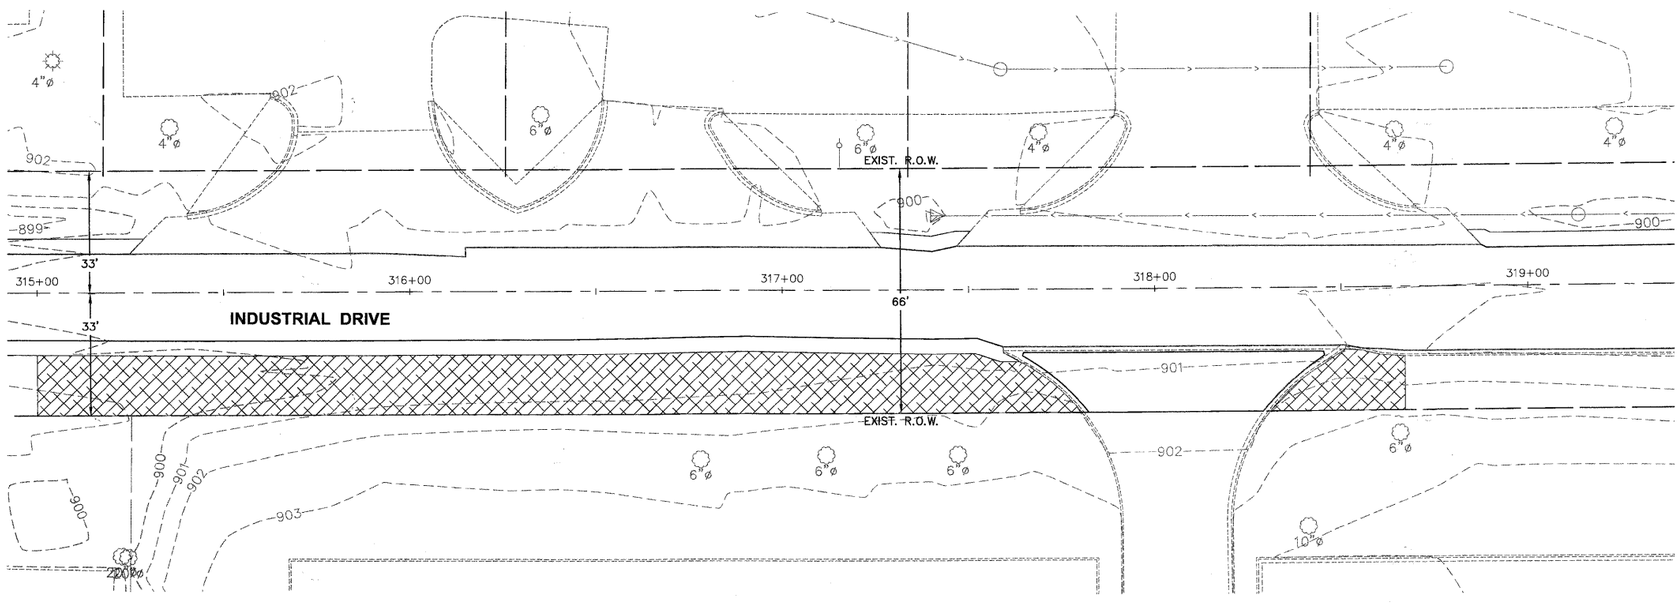

0 20 40
SCALE FEET

LEGEND

- CLASS 1 SEEDING AND EROSION CONTROL BLANKET (WITH FERTILIZER)
- CLASS 1A SEEDING AND EROSION CONTROL BLANKET (WITH FERTILIZER)
- CLASS 4A SEEDING AND HEAVY DUTY EROSION CONTROL BLANKET (WITH FERTILIZER)
- PERIMETER EROSION BARRIER

FERTILIZER REQUIREMENTS

- NITROGEN FERTILIZER NUTRIENT (90 LBS/AC)
- POTASSIUM FERTILIZER NUTRIENT (90 LBS/AC)
- PHOSPHORUS FERTILIZER NUTRIENT (90 LBS/AC)

- CRATAEGUS CRUSGALLI INERMIS (THORN LESS COCKSPUR HAWTHORN), 2 1/2" CALIPER TREE FORM, BALLED AND BURLAPPED
- CORNUS MAS (CORNELIAN CHERRY DOG WOOD), 2" CALIPER, TREE FORM, BALLED AND BURLAPPED
- SYRINGA RETICULATA (JAPANESE TREE LILAC) 2 1/2" CALIPER TREE FORM, BALLED AND BURLAPPED
- INLET FILTER
- TEMPORARY DITCH CHECK
- RIP RAP

THE THICKNESS OF THE TOPSOIL/VEGETATION SUSTAINING SOIL SHALL BE A MINIMUM OF 4".

0 20 40
SCALE FEET

255

COPYRIGHT © 2010 ENGINEERING ENTERPRISES, INC.

FILE NAME ◆FILE1◆	USER NAME = ◆USER◆	DESIGNED - JAM, SWM	REVISED - 12/02/09
		DRAWN - KKP	REVISED - 01/22/10
	PLOT SCALE = ◆SCALE◆	CHECKED - JAM	REVISED - 02/03/10
	PLOT DATE = ◆DATE◆	DATE - 10/16/09	REVISED -

STATE OF ILLINOIS
DEPARTMENT OF TRANSPORTATION

INDUSTRIAL DRIVE LANDSCAPING AND EROSION CONTROL PLAN

SCALE: 1"=20' | PROJECT NO. HPP-1468(004) | SHEET NO. 65 OF 92 SHEETS | JOB NO. C-91-175-06 | STA. N/A TO STA. N/A

F.A. RTE.	SECTION	COUNTY	TOTAL SHEETS	SHEET NO.
N/A	06-00015-00-PV	KANE	97	70
		CONTRACT NO. 63406		

FED. ROAD DIST. NO. _ | ILLINOIS | FED. AID PROJECT

Plotted: February 2, 2010 @ 10:03 AM By: Kris Pung - Tab: 70-INDUSTRIAL LAND (22x34)

Path: H:\SDSKPRO\VHA0567\DWG\VHA0828\DWG FINAL ENG\VHA0567-LANDSCAPE