F.A. RTE.	SECTION	COUNTY	TOTAL SHEETS	SHEET NO.
301	177-2 (-1A, B-1, VB-1)	STEPHENSON	386	63
STA.	594+00	TO STA.	607+00	
FED. ROAD DIST. NO.	ILLINOIS	FED. AID PROJECT		

P-92-029-02
CONTRACT #64799

PLN-14 OF 32

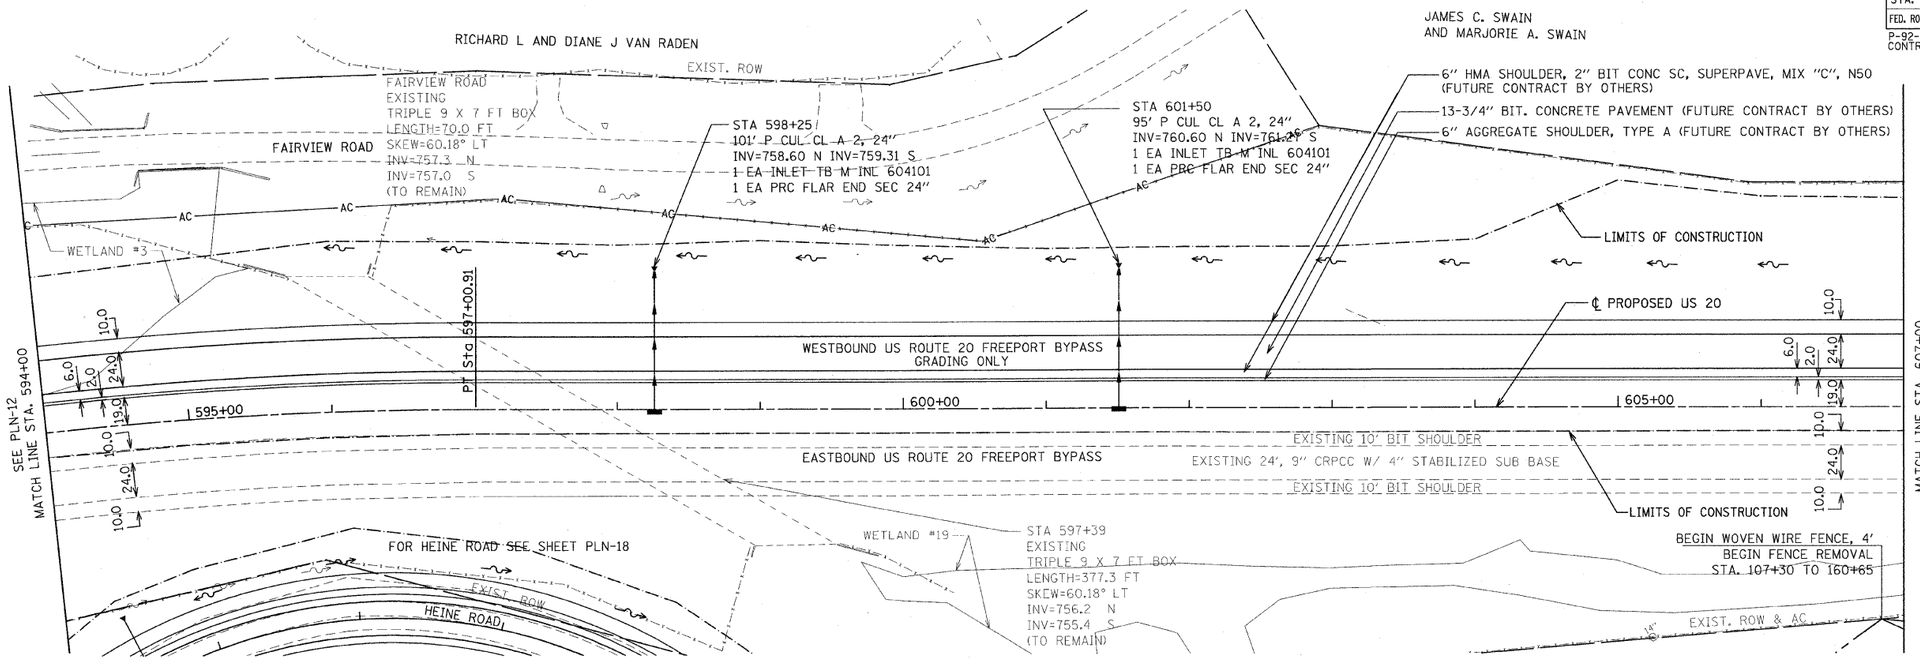

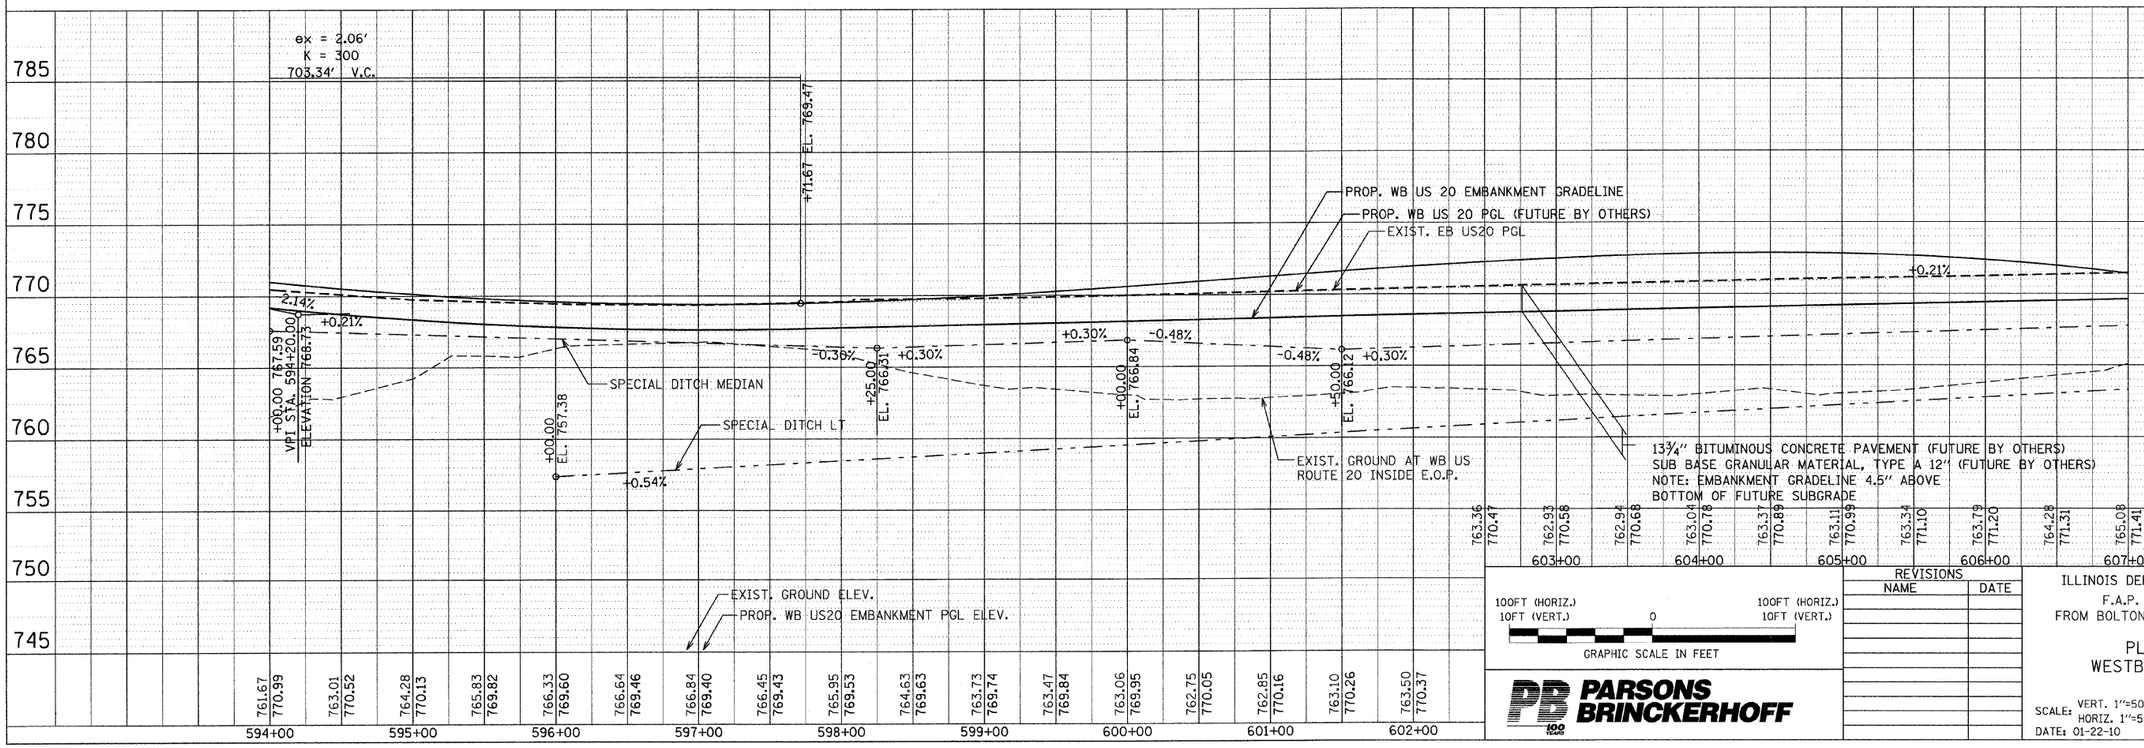

REVISIONS	
NAME	DATE

10OFT (HORIZ.) 10OFT (HORIZ.)
1OFT (VERT.) 0 1OFT (VERT.)
GRAPHIC SCALE IN FEET

PB PARSONS BRINCKERHOFF

ILLINOIS DEPARTMENT OF TRANSPORTATION
F.A.P. ROUTE 301 (US RTE. 20)
FROM BOLTON ROAD TO WEST OF IL RTE. 26

PLAN AND PROFILE WESTBOUND U.S. ROUTE 20

SCALE: VERT. 1"=50'
HORIZ. 1"=5'
DATE: 01-22-10

DRAWN BY RMH
CHECKED BY DM