F.A.P. RTE.	SECTION	COUNTY	TOTAL SHEETS	SHEET NO.
301	177-2 (-1A, B-1, VB-1)	STEPHENSON	386	72
STA. 135+00	TO STA. 150+00			
FED. ROAD DIST. NO.	ILLINOIS	FED. AID PROJECT		

P-92-029-02
CONTRACT #64799

PLN-23 OF 32

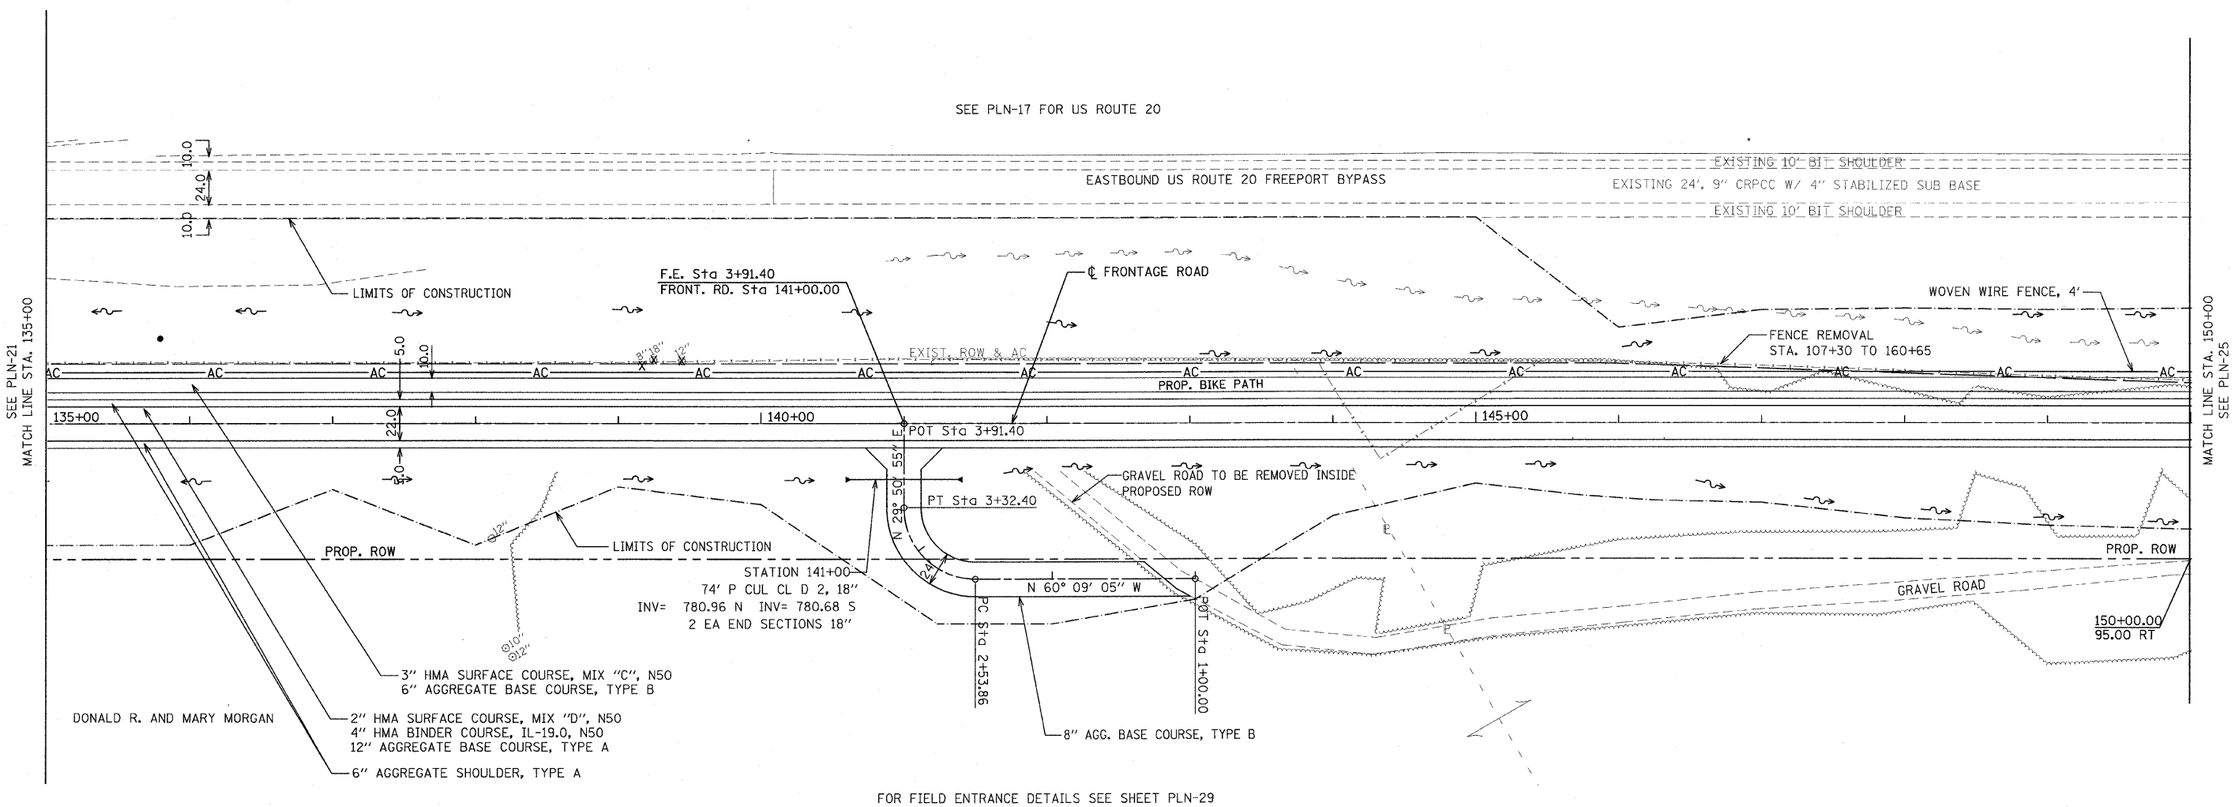

FOR FIELD ENTRANCE DETAILS SEE SHEET PLN-29
FOR FIELD ENTRANCE TYPICAL SECTION SEE TYP-07

SEE NEXT SHEET FOR PROFILE

REVISIONS	
NAME	DATE

PARSONS BRINCKERHOFF

ILLINOIS DEPARTMENT OF TRANSPORTATION
F.A.P. ROUTE 301 (US RTE. 20)
FROM BOLTON ROAD TO WEST OF IL RTE. 26

PLAN
FRONTAGE ROAD

SCALE: 1"=50'
DATE: 01-22-10

DRAWN BY RMH
CHECKED BY DM