CONTRACT #64799

F.A. RTE.	SECTION	COUNTY	TOTAL SHEETS	SHEET NO.
301	177-2	STEPHENSON	386	376
STA. 165+00.00		TO STA. 166+00.00		
FED. ROAD DIST. NO.		ILLINOIS	FED. AID PROJECT	

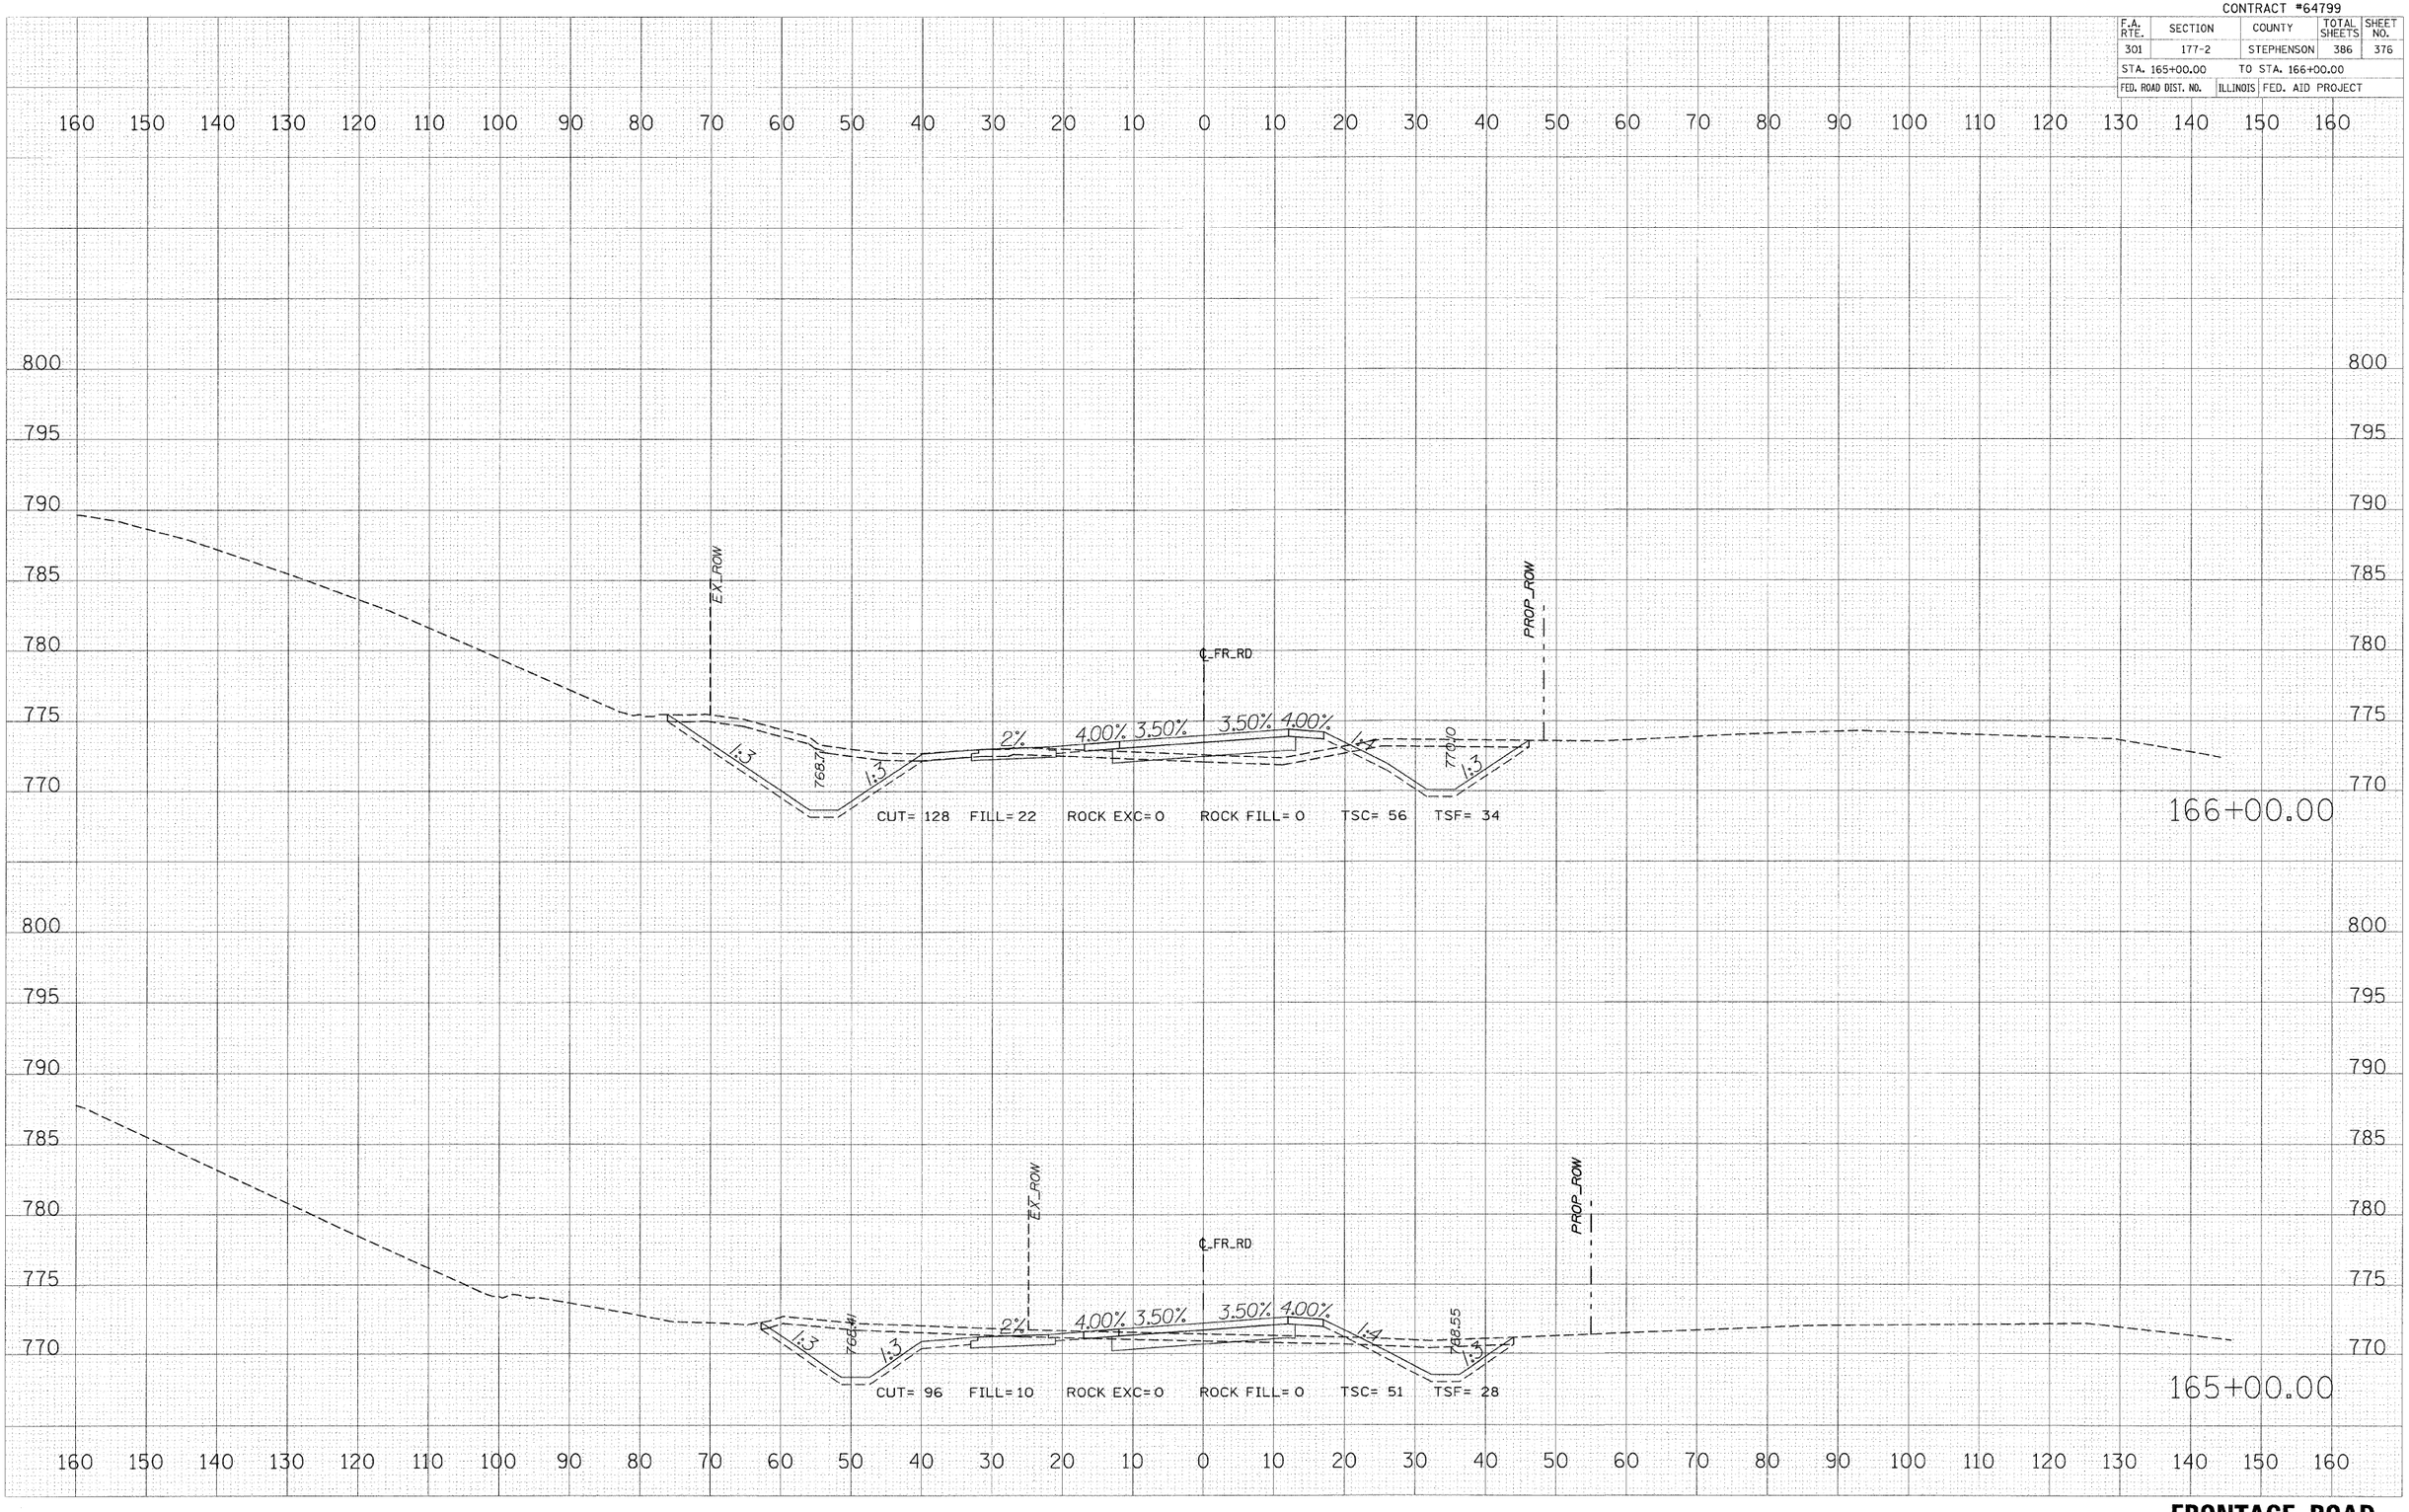

FRONTAGE ROAD

FINAL SURVEY	DATE
NOTE BOOK	BY
NO.	SURVEYED
	PLOTTED
	TEMPLATE
	AREAS
	AREAS CHECKED

ORIGINAL SURVEY	DATE
NOTE BOOK	BY
NO.	SURVEYED
	PLOTTED
	TEMPLATE
	AREAS
	AREAS CHECKED

PLOT DATE = 1/25/2010
FILE NAME = $FILE$
PLOT SCALE = $SCALE$
USER NAME = $USER$