CONTRACT #64799

F.A. RTE.	SECTION	COUNTY	TOTAL SHEETS	SHEET NO.
301	177-2	STEPHENSON	386	386
STA. 7+00.00		TO STA. 7+35.00		
FED. ROAD DIST. NO.		ILLINOIS	FED. AID PROJECT	

FINAL SURVEY — NOTE BOOK — NO. — SURVEYED — PLOTTED — TEMPLATE — AREAS — AREAS CHECKED — BY — DATE

ORIGINAL SURVEY — NOTE BOOK — NO. — SURVEYED — PLOTTED — TEMPLATE — AREAS — AREAS CHECKED — BY — DATE

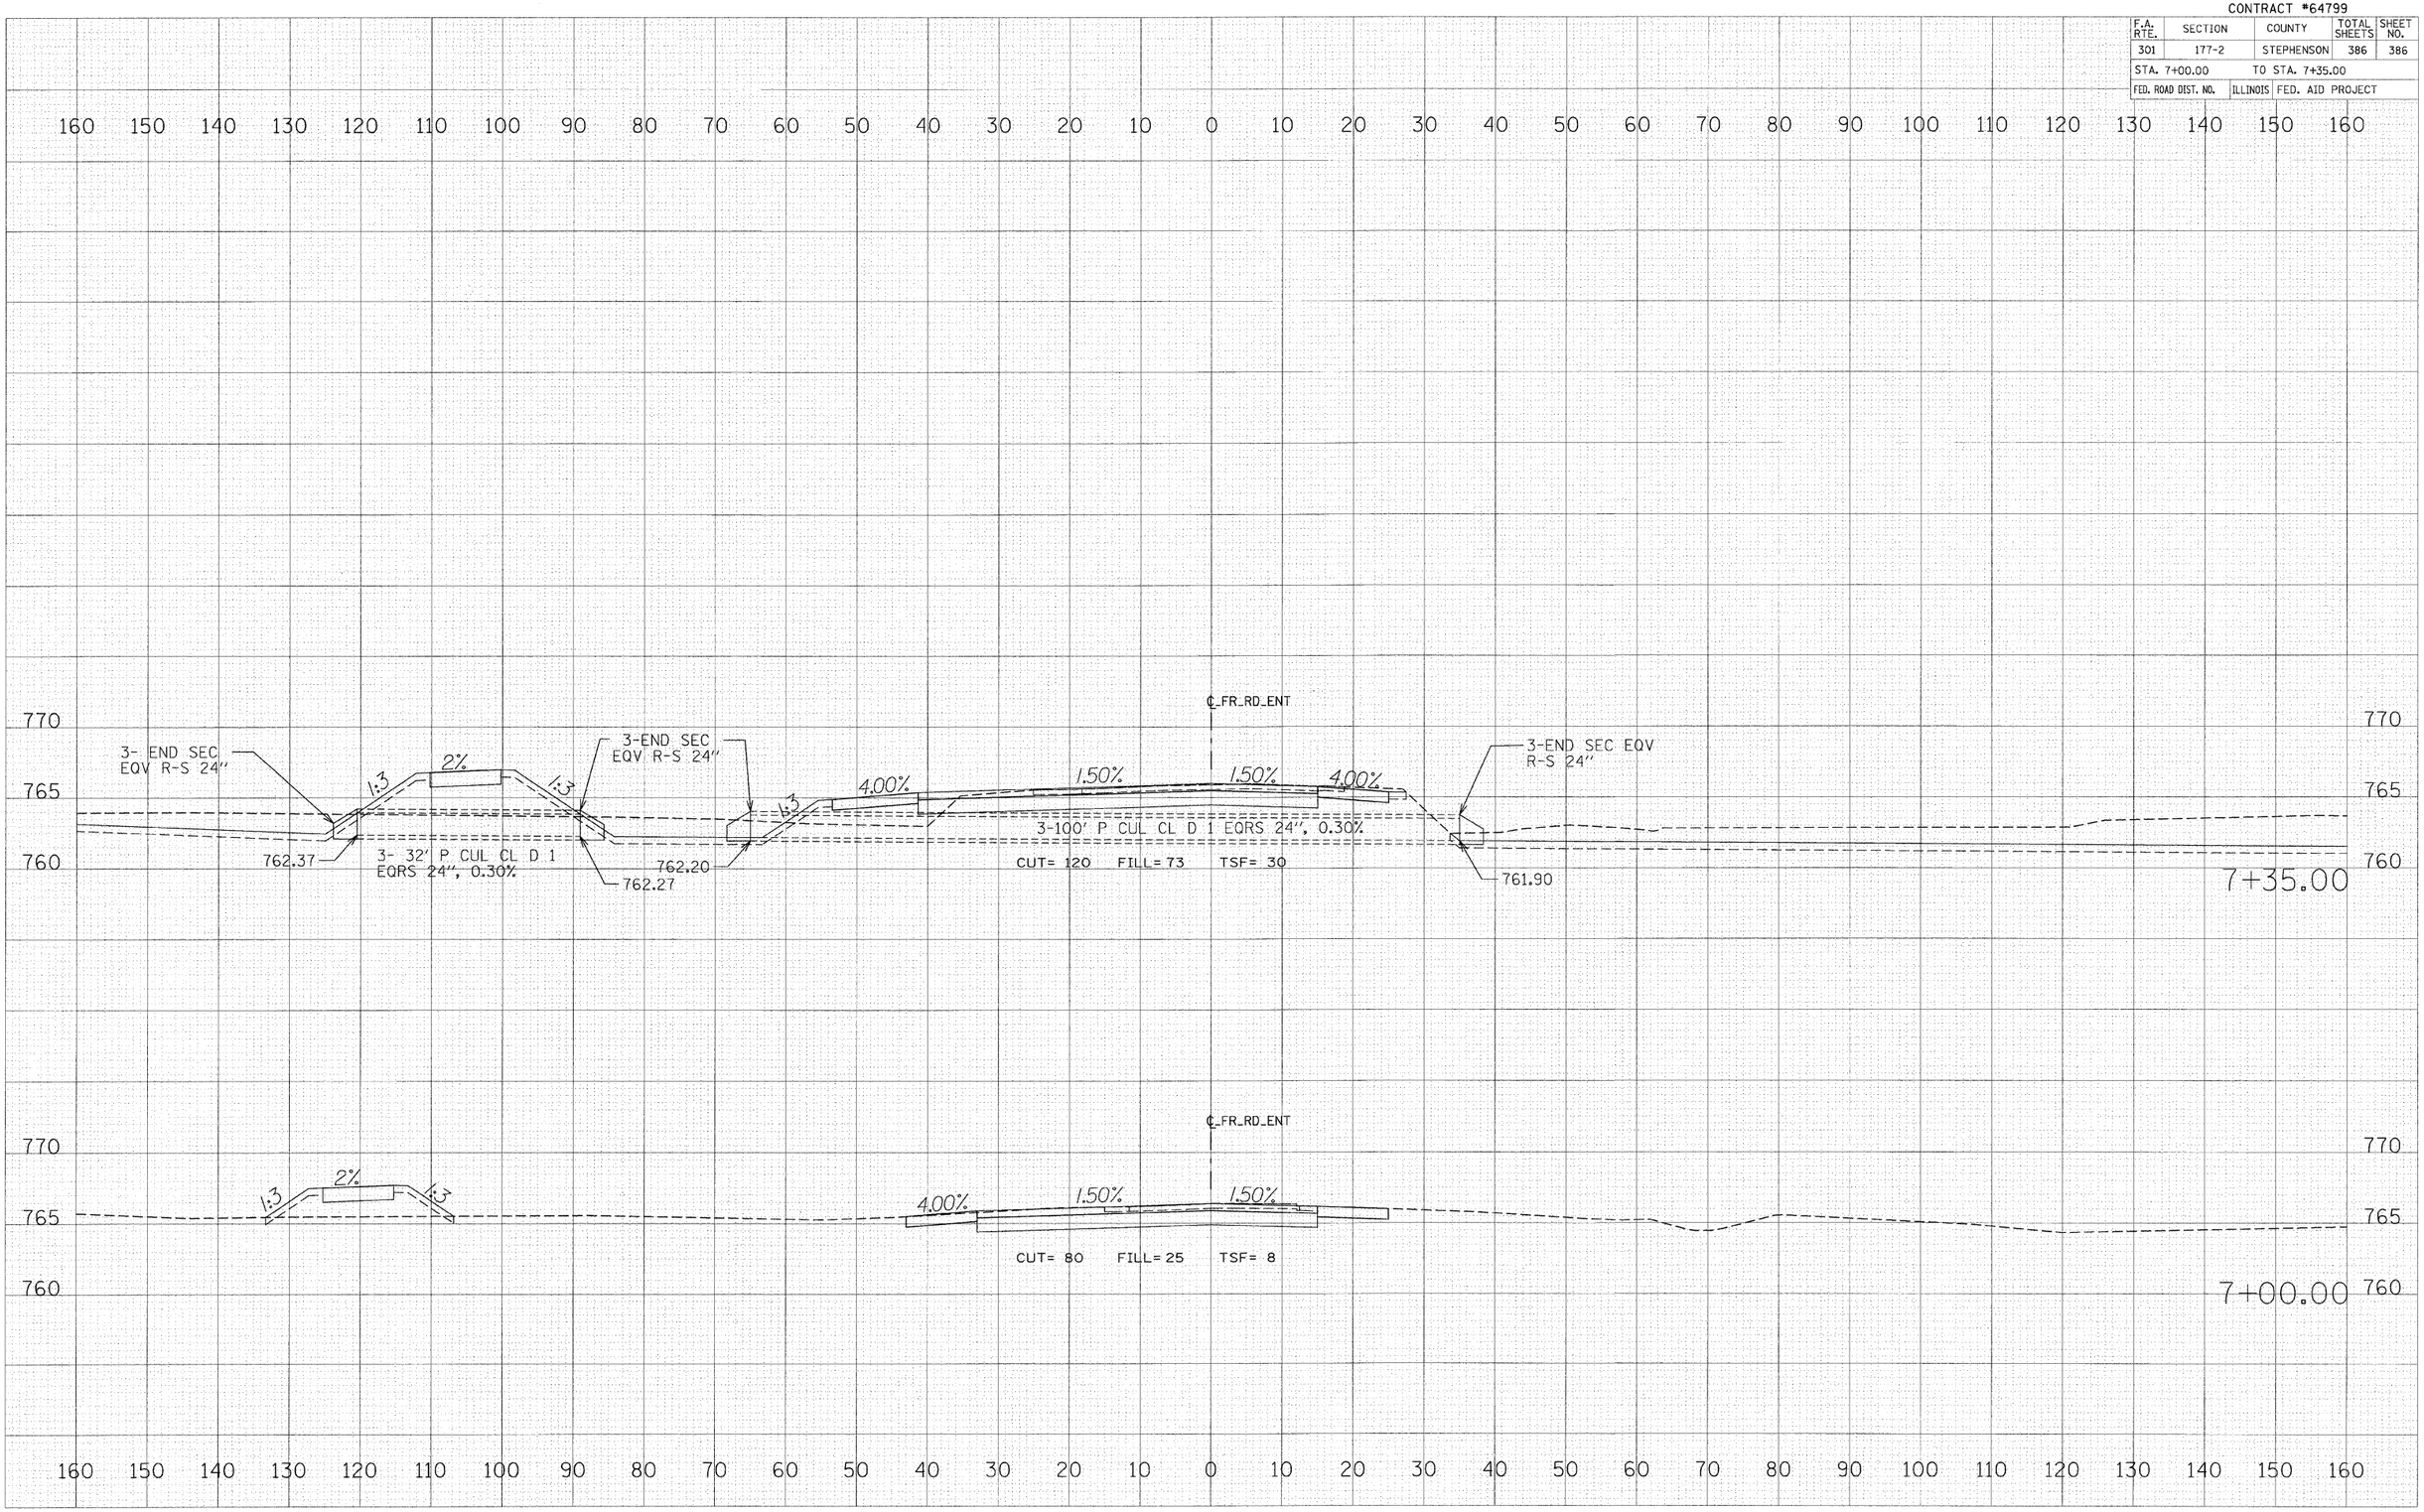

PLOT DATE = 1/26/2018
FILE NAME = $FILE$
PLOT SCALE = $SCALE$
USER NAME = $USER$

FRONTAGE ROAD ENTRANCE