Feb-01-2010 10:57:03AM

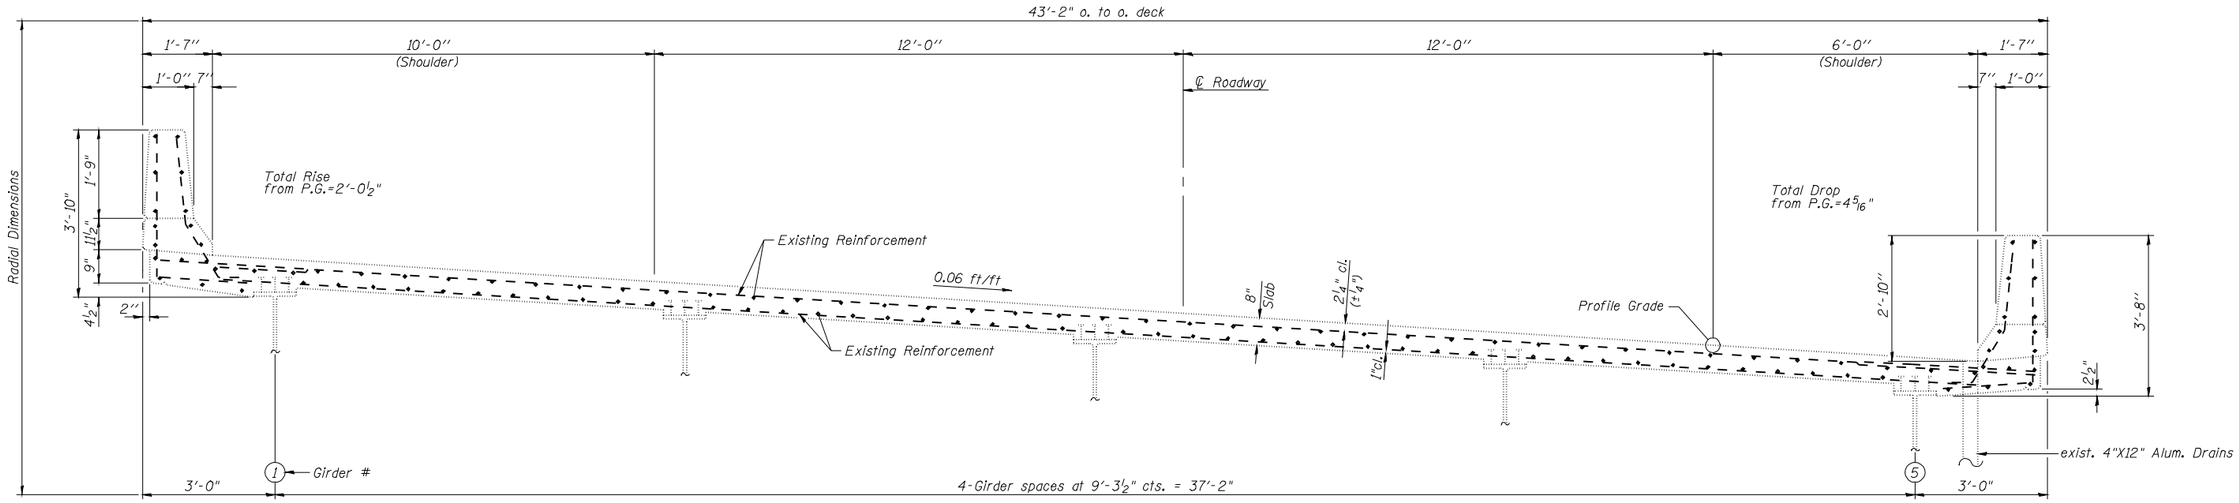


***EXISTING CROSS SECTION***

(Looking North SN 001-0062)

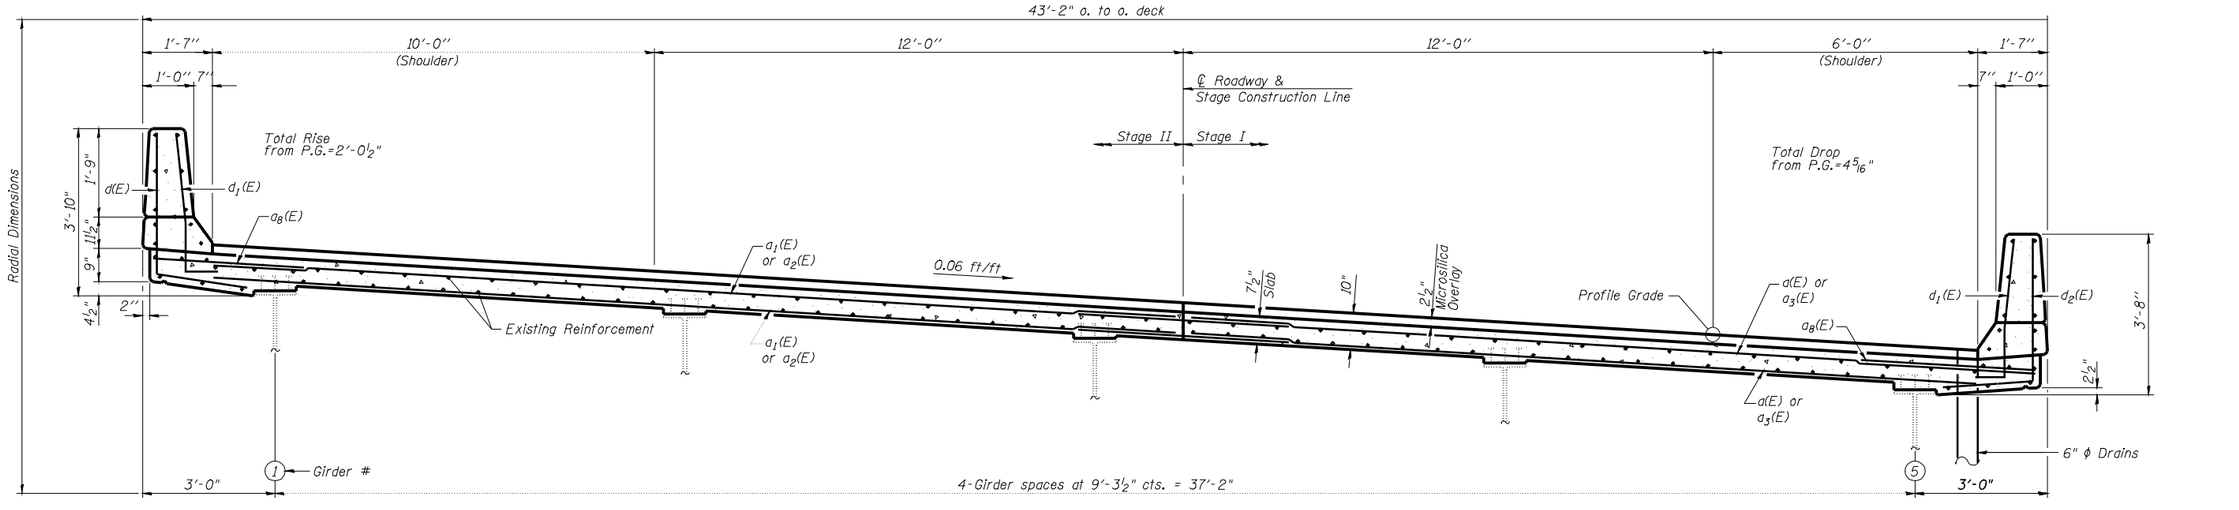


***CROSS SECTION***

(Looking North SN 001-0062)

***BRIDGE REPAIR DETAILS***
***FAI 172 OVER MILL CREEK***
***SN 001-0062 & 0063***

| | |
|---|---|
| DESIGNED | KTH |
| CHECKED | ADL |
| DRAWN | KTH |
| CHECKED | ADL |

KLINGNER & ASSOCIATES, P.C.
Engineers • Architects • Surveyors
616 North 24th Street, Quincy, IL — Ph: (217) 223-3670 - Fax: (217) 223-3683
4308 Paris Gravel Road, Hannibal, MO — Ph: (573) 221-0808 - Fax: (573) 221-0812
608 N. 4th Street, Suite 100, Burlington, IA — Ph: (319) 753-1836 - Fax: (319) 752-3685
89 North Prairie Street, Galesburg, IL — Ph: (309) 342-4042 - Fax: (309) 341-3781
Internet Address: www.klingner.com
STATE OF ILLINOIS DESIGN FIRM • 1842738

| SHEET NO. 5 | F.A. RTE. | SECTION | COUNTY | TOTAL SHEETS | SHEET NO. |
|---|---|---|---|---|---|
| 17 SHEETS | 172 | 1-4B-1 | ADAMS | 165 | 139 |
| | | | CONTRACT NO. 72A09 | | |
| | FED. ROAD DIST. NO. | ILLINOIS | FED. AID PROJECT | | |

Klingner & Associates P.C.

$FILE$