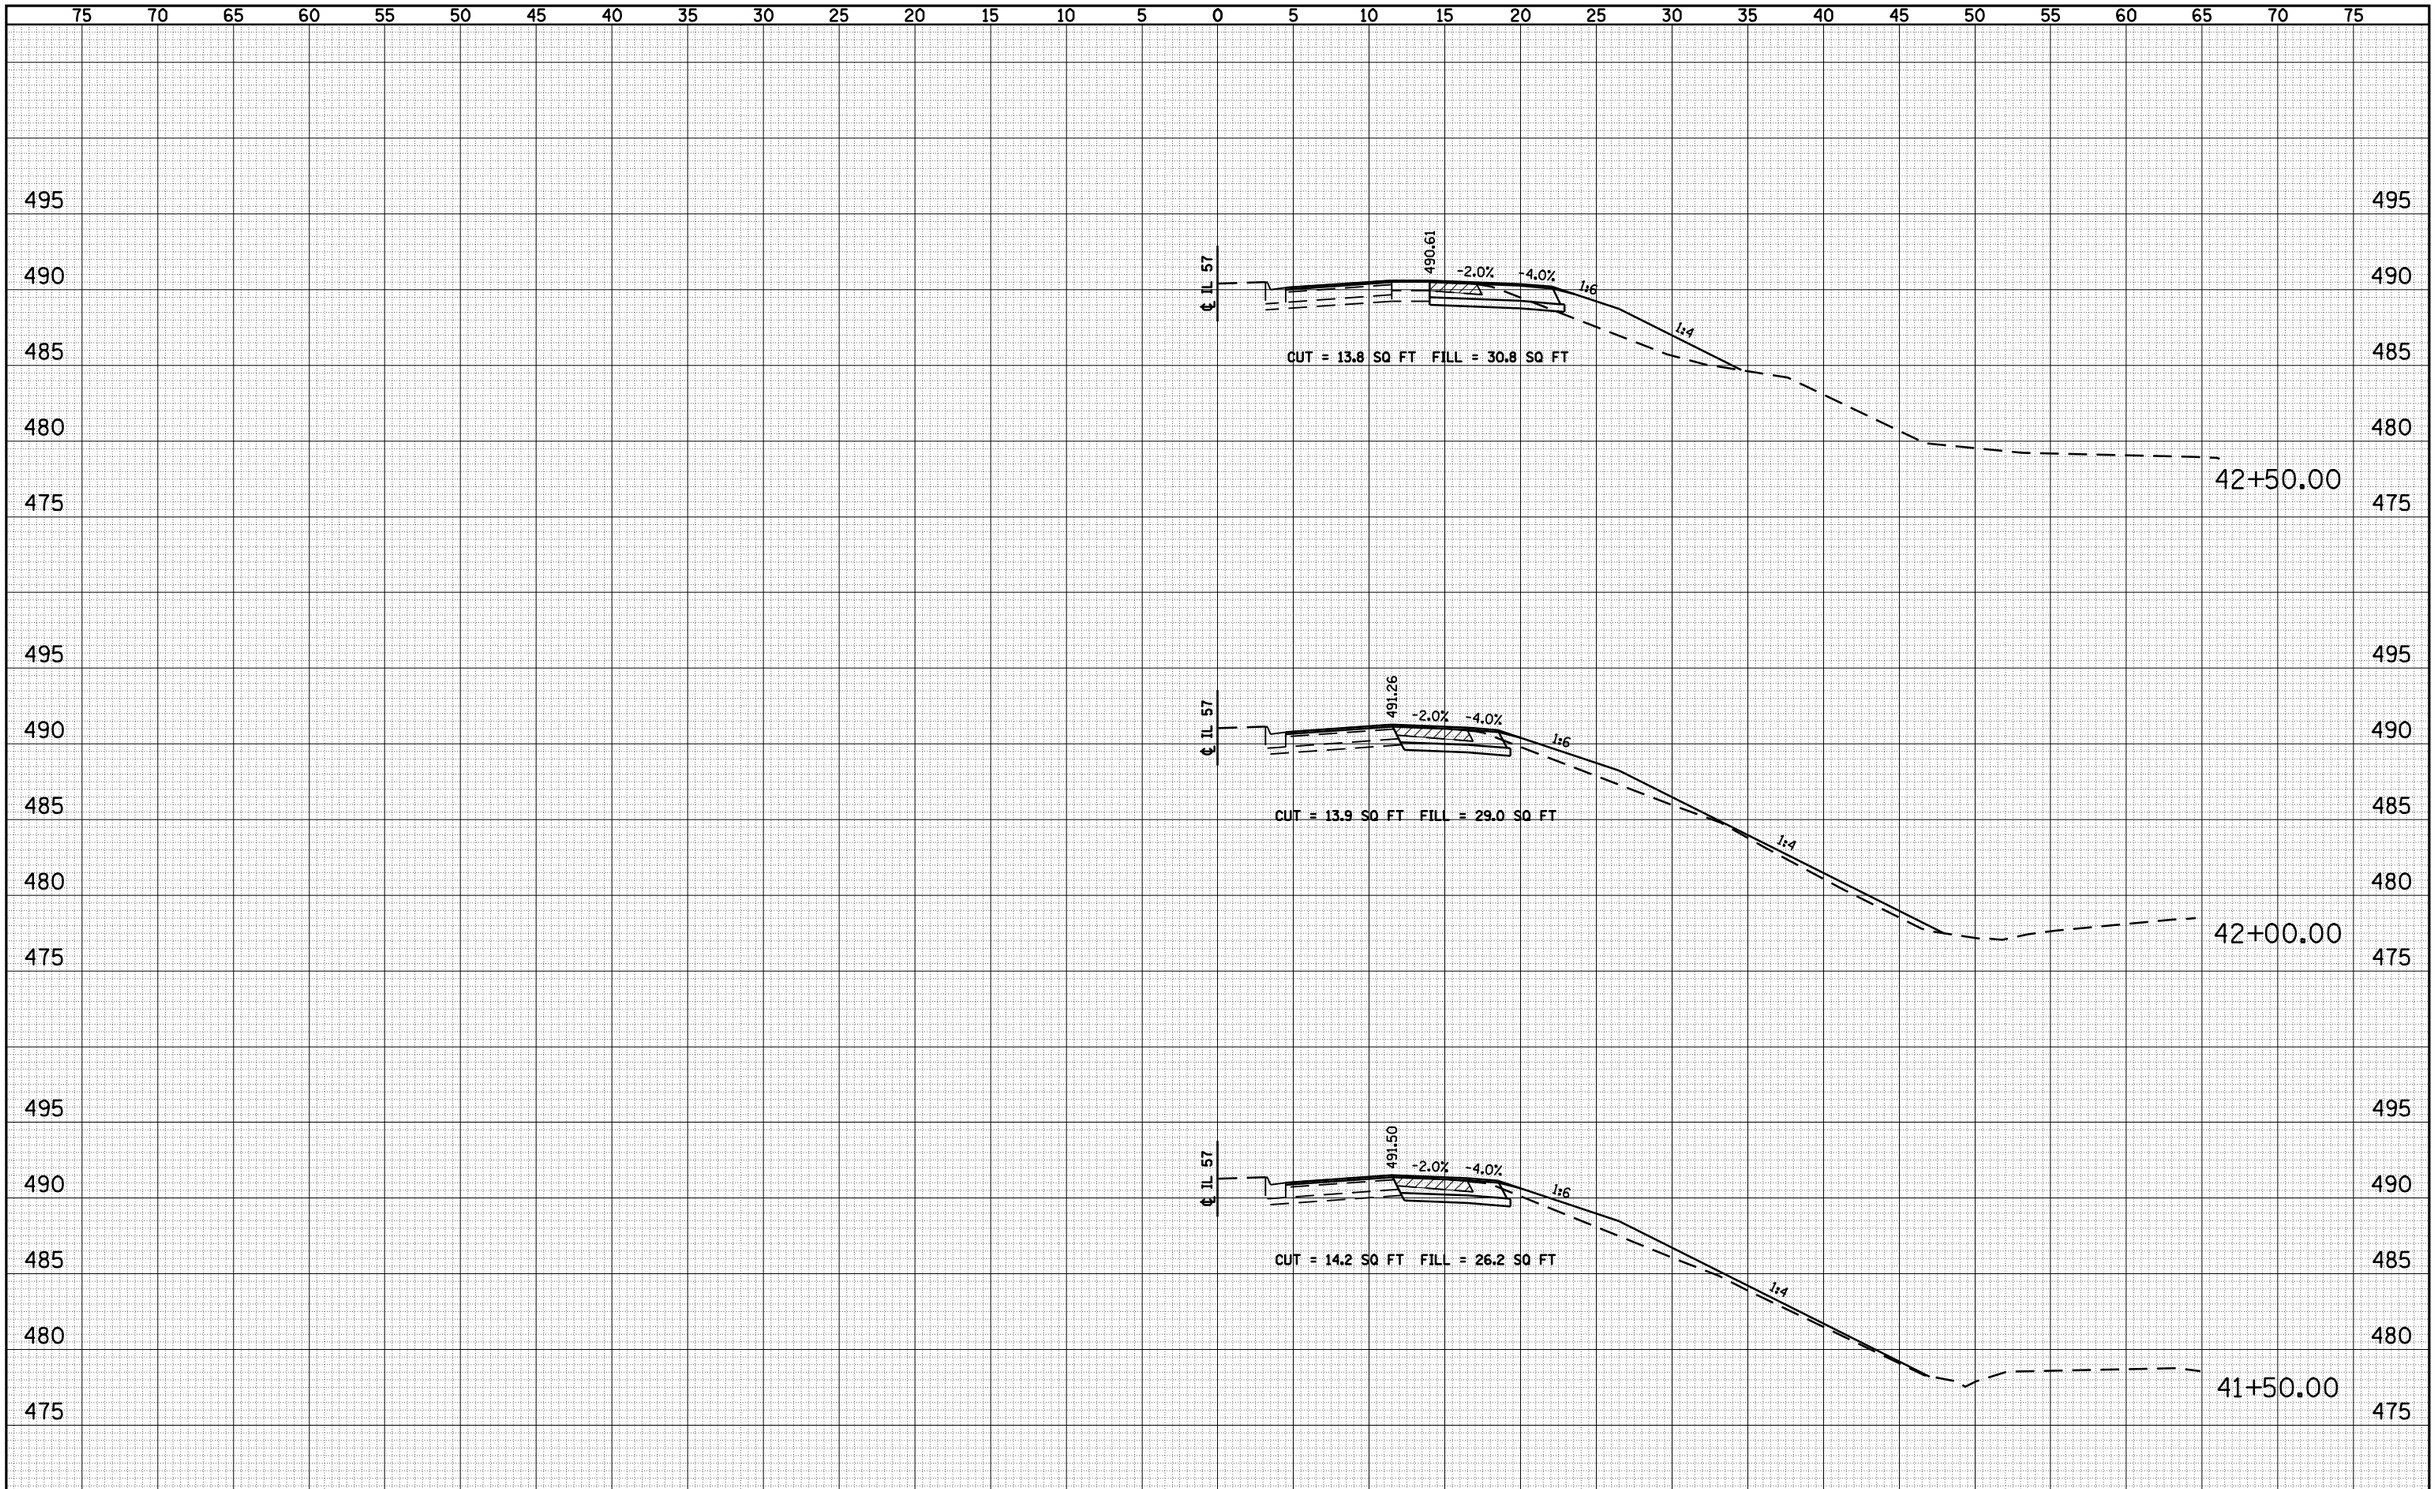

FINAL SURVEY	BY	DATE
SURVEYED		
PLOTTED		
TEMPLATE		
AREAS		
AREAS CHECKED		
NOTE BOOK NO.		

ORIGINAL SURVEY	BY	DATE
SURVEYED		
PLOTTED		
TEMPLATE		
AREAS		
AREAS CHECKED		
NOTE BOOK NO.		

FILE NAME = c:\pw_work\PWIDOT\LAUGHLINRL\d0182983\162-D672A09-sht-XSect-IL 57.dgn	USER NAME = laughlinrl	DESIGNED -	REVISED -
		CHECKED -	REVISED -
	PLOT SCALE = 20.0000 ' / IN.	DRAWN -	REVISED -
	PLOT DATE = Feb-01-2010 10:58:39AM	CHECKED -	REVISED -

STATE OF ILLINOIS
DEPARTMENT OF TRANSPORTATION

IL 57 TURN LANE CROSS SECTIONS

SCALE: HORIZ 1"=10' VERT 1"=5' | SHEET NO. 3 OF 3 SHEETS | STA. 41+50.00 TO STA. 42+50.00

F.A.I RTE.	SECTION	COUNTY	TOTAL SHEETS	SHEET NO.
172	1-(1,2,3,4,5)RS	ADAMS	165	165
		CONTRACT NO. 72A09		
FED. ROAD DIST. NO.	ILLINOIS	FED. AID PROJECT		