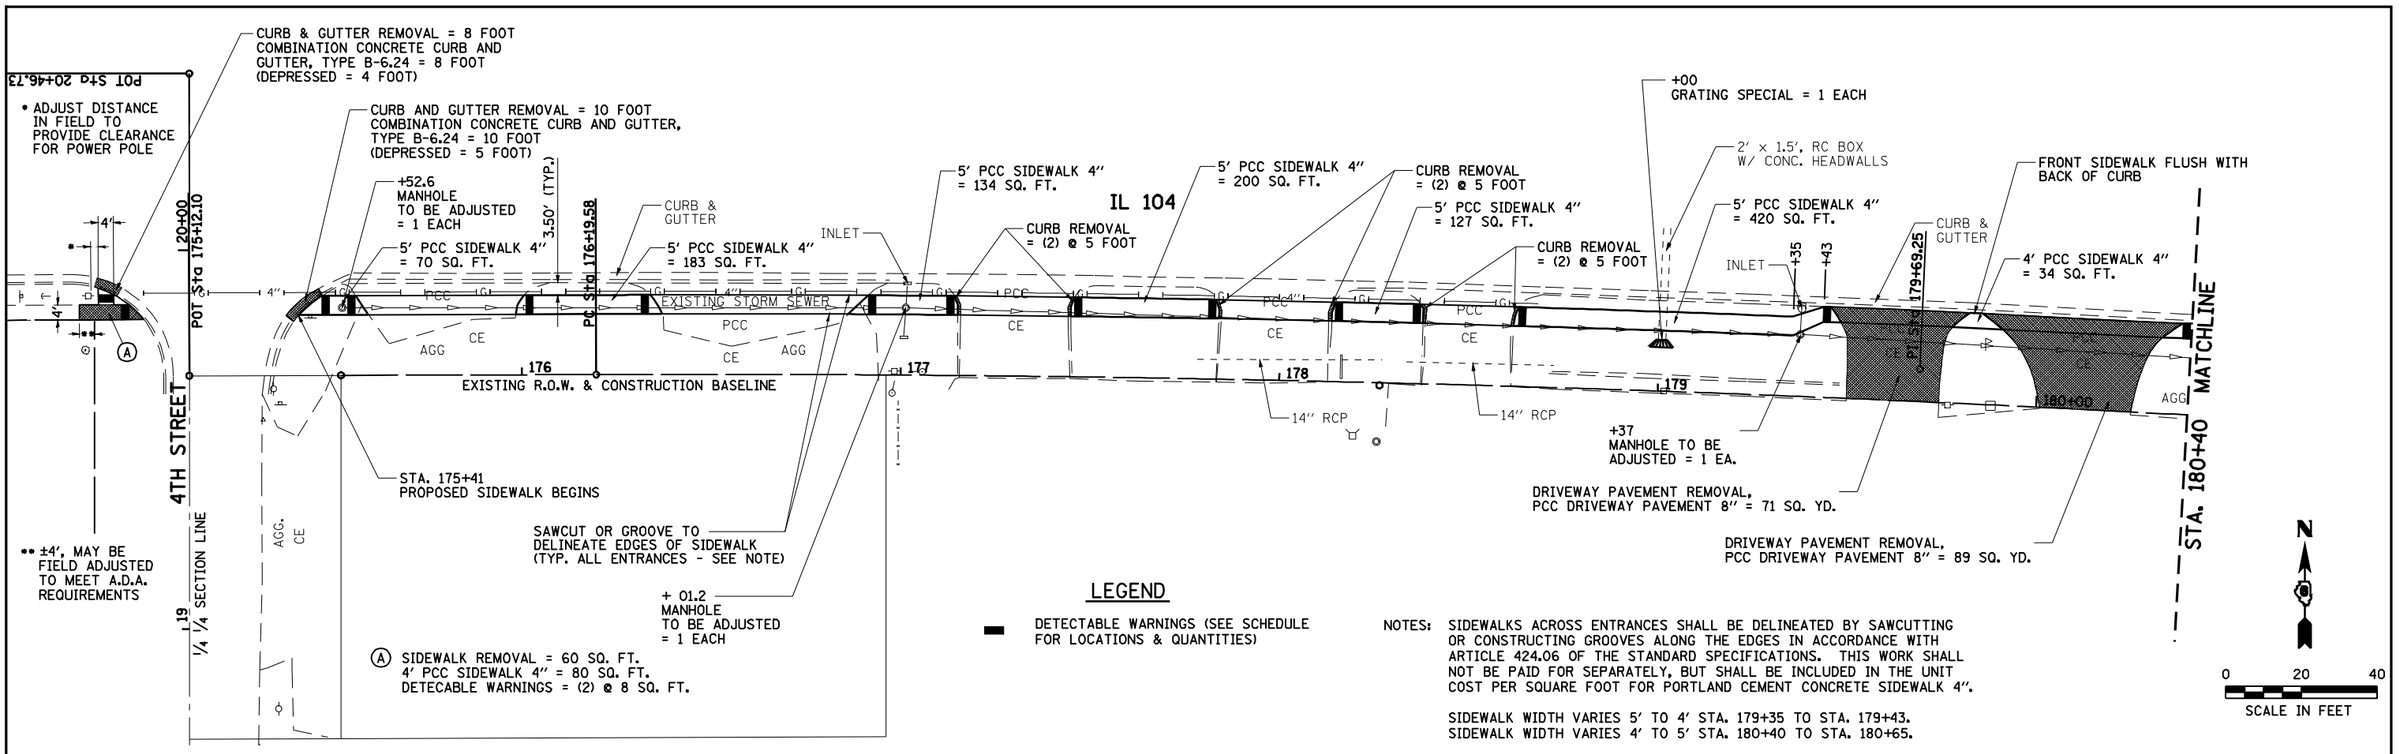

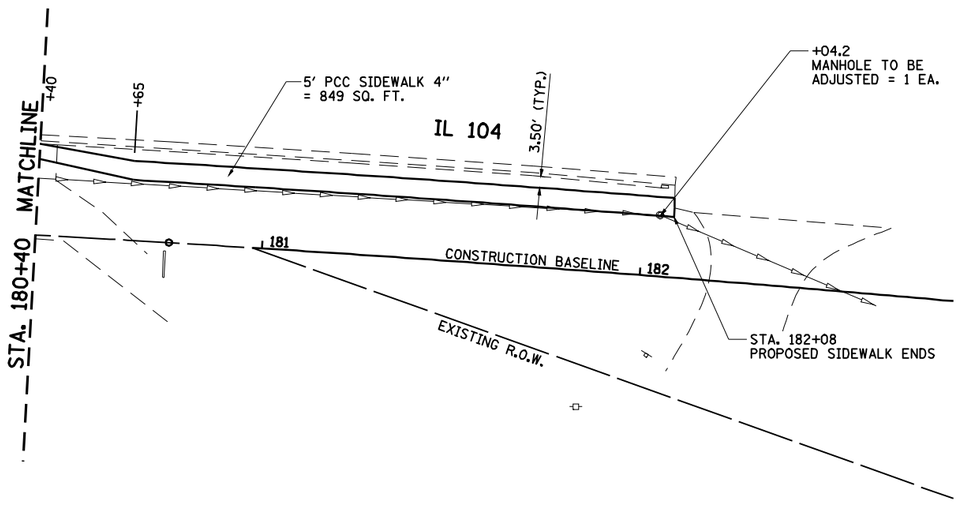

SIDEWALK SCHEDULE				
LOCATION	PORTLAND CEMENT CONCRETE SIDEWALK 4"	DETECTABLE WARNINGS	COMBINATION CONCRETE CURB AND GUTTER, TYPE B-6.24	PORTLAND CEMENT CONCRETE DRIVEWAY PAVEMENT
	SQ FT	SQ FT	FOOT	SQ YD
STA. 174+90.0, LT.	80	8	8	
STA. 179+95.0, LT.		8		
STA. 175+41.1, LT.			10	
STA. 175+41.1, LT. TO STA. 175+59.5, LT.	70			
STA. 175+48.1, LT.		10		
STA. 175+55.0, LT.		10		
STA. 175+98.4, LT. TO STA. 176+37.0, LT.	183			
STA. 176+02.0, LT.		10		
STA. 176+32.5, LT.		10		
STA. 176+86.0, LT. TO STA. 177+15.7, LT.	134			
STA. 176+92.5, LT.		10		
STA. 177+13.0, LT.		10		
STA. 177+44.0, LT. TO STA. 177+84.4, LT.	200			
STA. 177+46.7, LT.		10		
STA. 177+82.0, LT.		10		
STA. 178+12.7, LT. TO STA. 178+38.2, LT.	127			
STA. 178+15.3, LT.		10		
STA. 178+35.9, LT.		10		
STA. 178+60.7, LT. TO STA. 179+49.5, LT.	420			
STA. 178+63.7, LT.		10		
STA. 179+43.0, LT.		8		
STA. 179+62.0, LT.				71
STA. 179+75.2, LT. TO STA. 179+94.3, LT.	34			
STA. 180+12.0, LT.				89
STA. 180+29.4, LT. TO STA. 182+07.8, LT.	849			
STA. 180+39.0, LT.		8		
TOTALS	2097	142	18	160

REMOVAL AND ADJUSTMENT SCHEDULE					
LOCATION	COMBINATION CURB AND GUTTER REMOVAL	CURB REMOVAL	SIDEWALK REMOVAL	DRIVEWAY PAVEMENT REMOVAL	MANHOLES TO BE ADJUSTED
	FOOT	FOOT	SQ. FT.	SQ. YD.	EACH
STA. 174+90.0, LT.	8		60		
STA. 175+41.1, LT.	10				
STA. 175+52.6, LT.					1
STA. 177+01.2, LT.					1
STA. 177+15.7, LT.		5			
STA. 177+44.0, LT.		5			
STA. 177+84.4, LT.		5			
STA. 178+12.7, LT.		5			
STA. 178+38.2, LT.		5			
STA. 178+60.7, LT.		5			
STA. 179+37.0, LT.					1
STA. 179+62.0, LT.				71	
STA. 180+12.0, LT.				89	
STA. 182+04.2, LT.					1
TOTALS	18	30	60	160	4

EARTH EXCAVATION = 30 CU YD
GRATING, SPECIAL = 1 EACH

N
0 20 40
SCALE IN FEET

GREENE & BRADFORD, INC.
OF SPRINGFIELD
CONSULTING ENGINEERS
DOUGLAS PLAZA, SUITE 201
2200 PRAIRIE ROAD
CHAMPAIGN, ILLINOIS 61820
PHONE: (217) 352-1007
FAX: (217) 352-1007
PROFESSIONAL DESIGN FIRM NO. 184-001220
(217) 793-4944, (217) 793-4277 (FAX) • GBBM@GREENE-BRADFORD.COM

G&B

FILE NAME = c:\pw_work\PWIDOT\LAUGHLINRL\d0187893\D000709-sht-Plnprf2.dgn	USER NAME = laughlinrl	DESIGNED WCB	REVISED -
	PLOT SCALE = 40.0000 ' / IN.	DRAWN FAV	REVISED -
G&B PROJECT: 09007.09	PLOT DATE = Mar-01-2010 08:57:38AM	CHECKED MDS/JLG	REVISED -
PLOT DRIVER = $PLOTTER$		DATE 02/19/09	REVISED -

STATE OF ILLINOIS
DEPARTMENT OF TRANSPORTATION

SIDEWALK PLAN

SCALE: 1" = 20' | SHEET NO. 1 OF 1 SHEETS | STA. 175+12.10 TO STA. 183+18

• SANGAMON, CHRISTIAN

F.A.P RTE.	SECTION	COUNTY	TOTAL SHEETS	SHEET NO.
753	141RS-6&142RS-6	•	62	62A
		CONTRACT NO. 72B13		
FED. ROAD DIST. NO.	ILLINOIS	FED. AID PROJECT		